Drawing is the copyright of the Architect
Architect to be notified of any discrepancies in drawing
Any queries relating to this drawing please notify the architect immediately

NOTES

EXTERNAL MATERIALS:

1. FACING BRICKWORK
2. UPVC WINDOWS THROUGHOUT
3. BLIND WINDOW
4. BRICK CILLS
5. BRICK SOLDIER COURSES
6. WHITE RENDER
7. GLAZED BALCONIES
8. STEEL HANDRAIL
9. GLASS & STAINLESS STEEL CANOPY
10. POWDER COATED ALUMINIUM LOUVRE DOORS
11. ORNAMENTAL RAILINGS WITH BRICK PIERS
12. BRICK CORNER BLOCK
13. PRESSED ALUMINIUM COPING
14. BRICK WINDOW SURROUND



FRONT (EAST) ELEVATION

BRICK BOUNDARY WALL WITH LANDSCAPING BEHIND | BRICK PIERS AND RAILINGS WITH SHRUB PLANTING BEHIND TO BOUNDARY ON BUILDING FRONTAGE TO MILTON ROAD | EXISTING LANDSCAPED AREA | EAGLE AVENUE




REAR (WEST) ELEVATION

EXISTING LANDSCAPED AREA | BIN STORES AND SERVICE AREA | RESIDENTS PARKING BACKED BY GARDEN FENCES | NEW CLOSE BOARDED BOUNDARY FENCE TO NO. 323 MILTON ROAD



SIDE (NORTH) ELEVATION

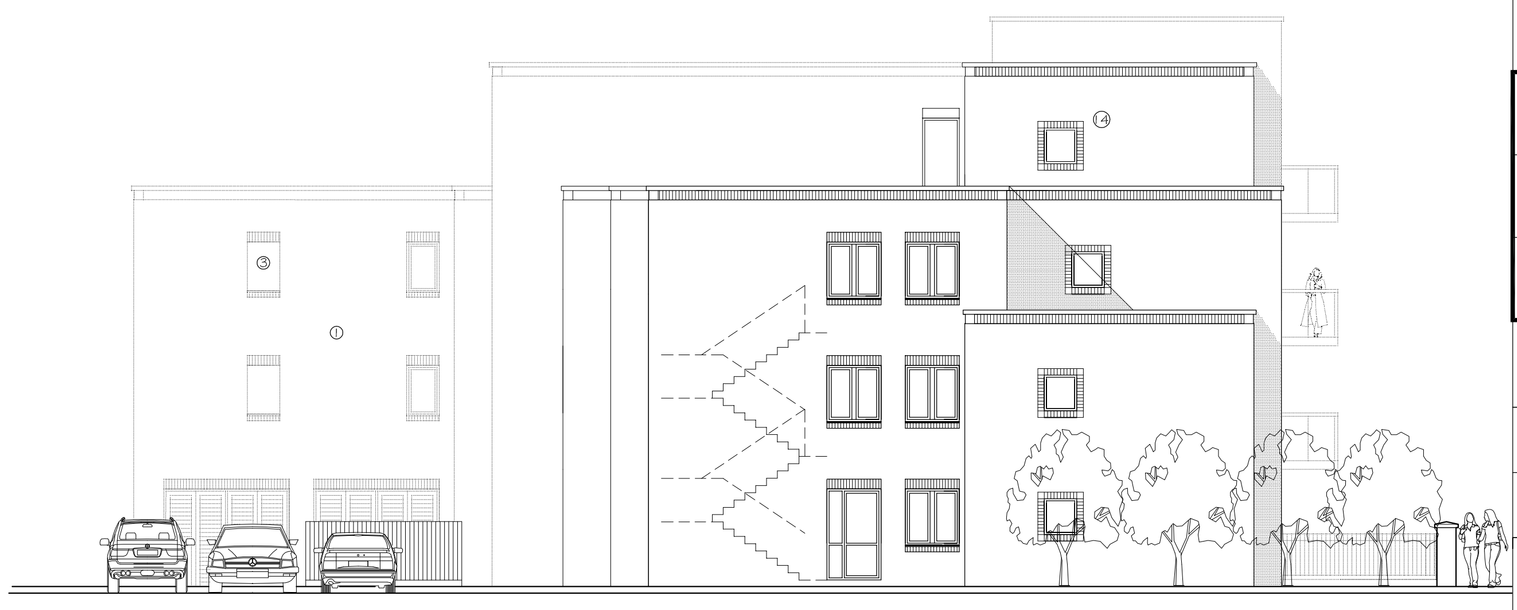

SIDE (SOUTH) ELEVATION

0 | 5M | 10M (Scale 1:100)

REV	DATE	
E	9.9.11	Roof maintenance access door added to South Elevation at 3rd floor level.
D	6.7.11	DESIGN DEVELOPMENT
C	6.6.11	DESIGN DEVELOPMENT Balconies reinstated. SE corner block projected forward Solider courses added above windows
B	5.5.11	Updated in line with coloured elevations
A	18.4.11	DESIGN DEVELOPMENT

G M K
ASSOCIATES
CHARTERED ARCHITECTS

CLIENT
GANCO DEVELOPMENTS LTD

JOB
325 MILTON ROAD, COWPLAIN, WATERLOOVILLE, HANTS, PO8 8LH

DRAWING
ELEVATIONS

SCALE	DATE	DRAWN
1:100@A1	March 11	J.F.
JOB No	DRG No	REVISION
2082	31	E

1ST FLOOR, CLEARY COURT
169 CHURCH STREET EAST
WOKING, SURREY GU21 6HJ
TEL (01483) 729378/9
FAX (01483) 755383
E Mail: info@gmk.datanet.co.uk