PERMIT

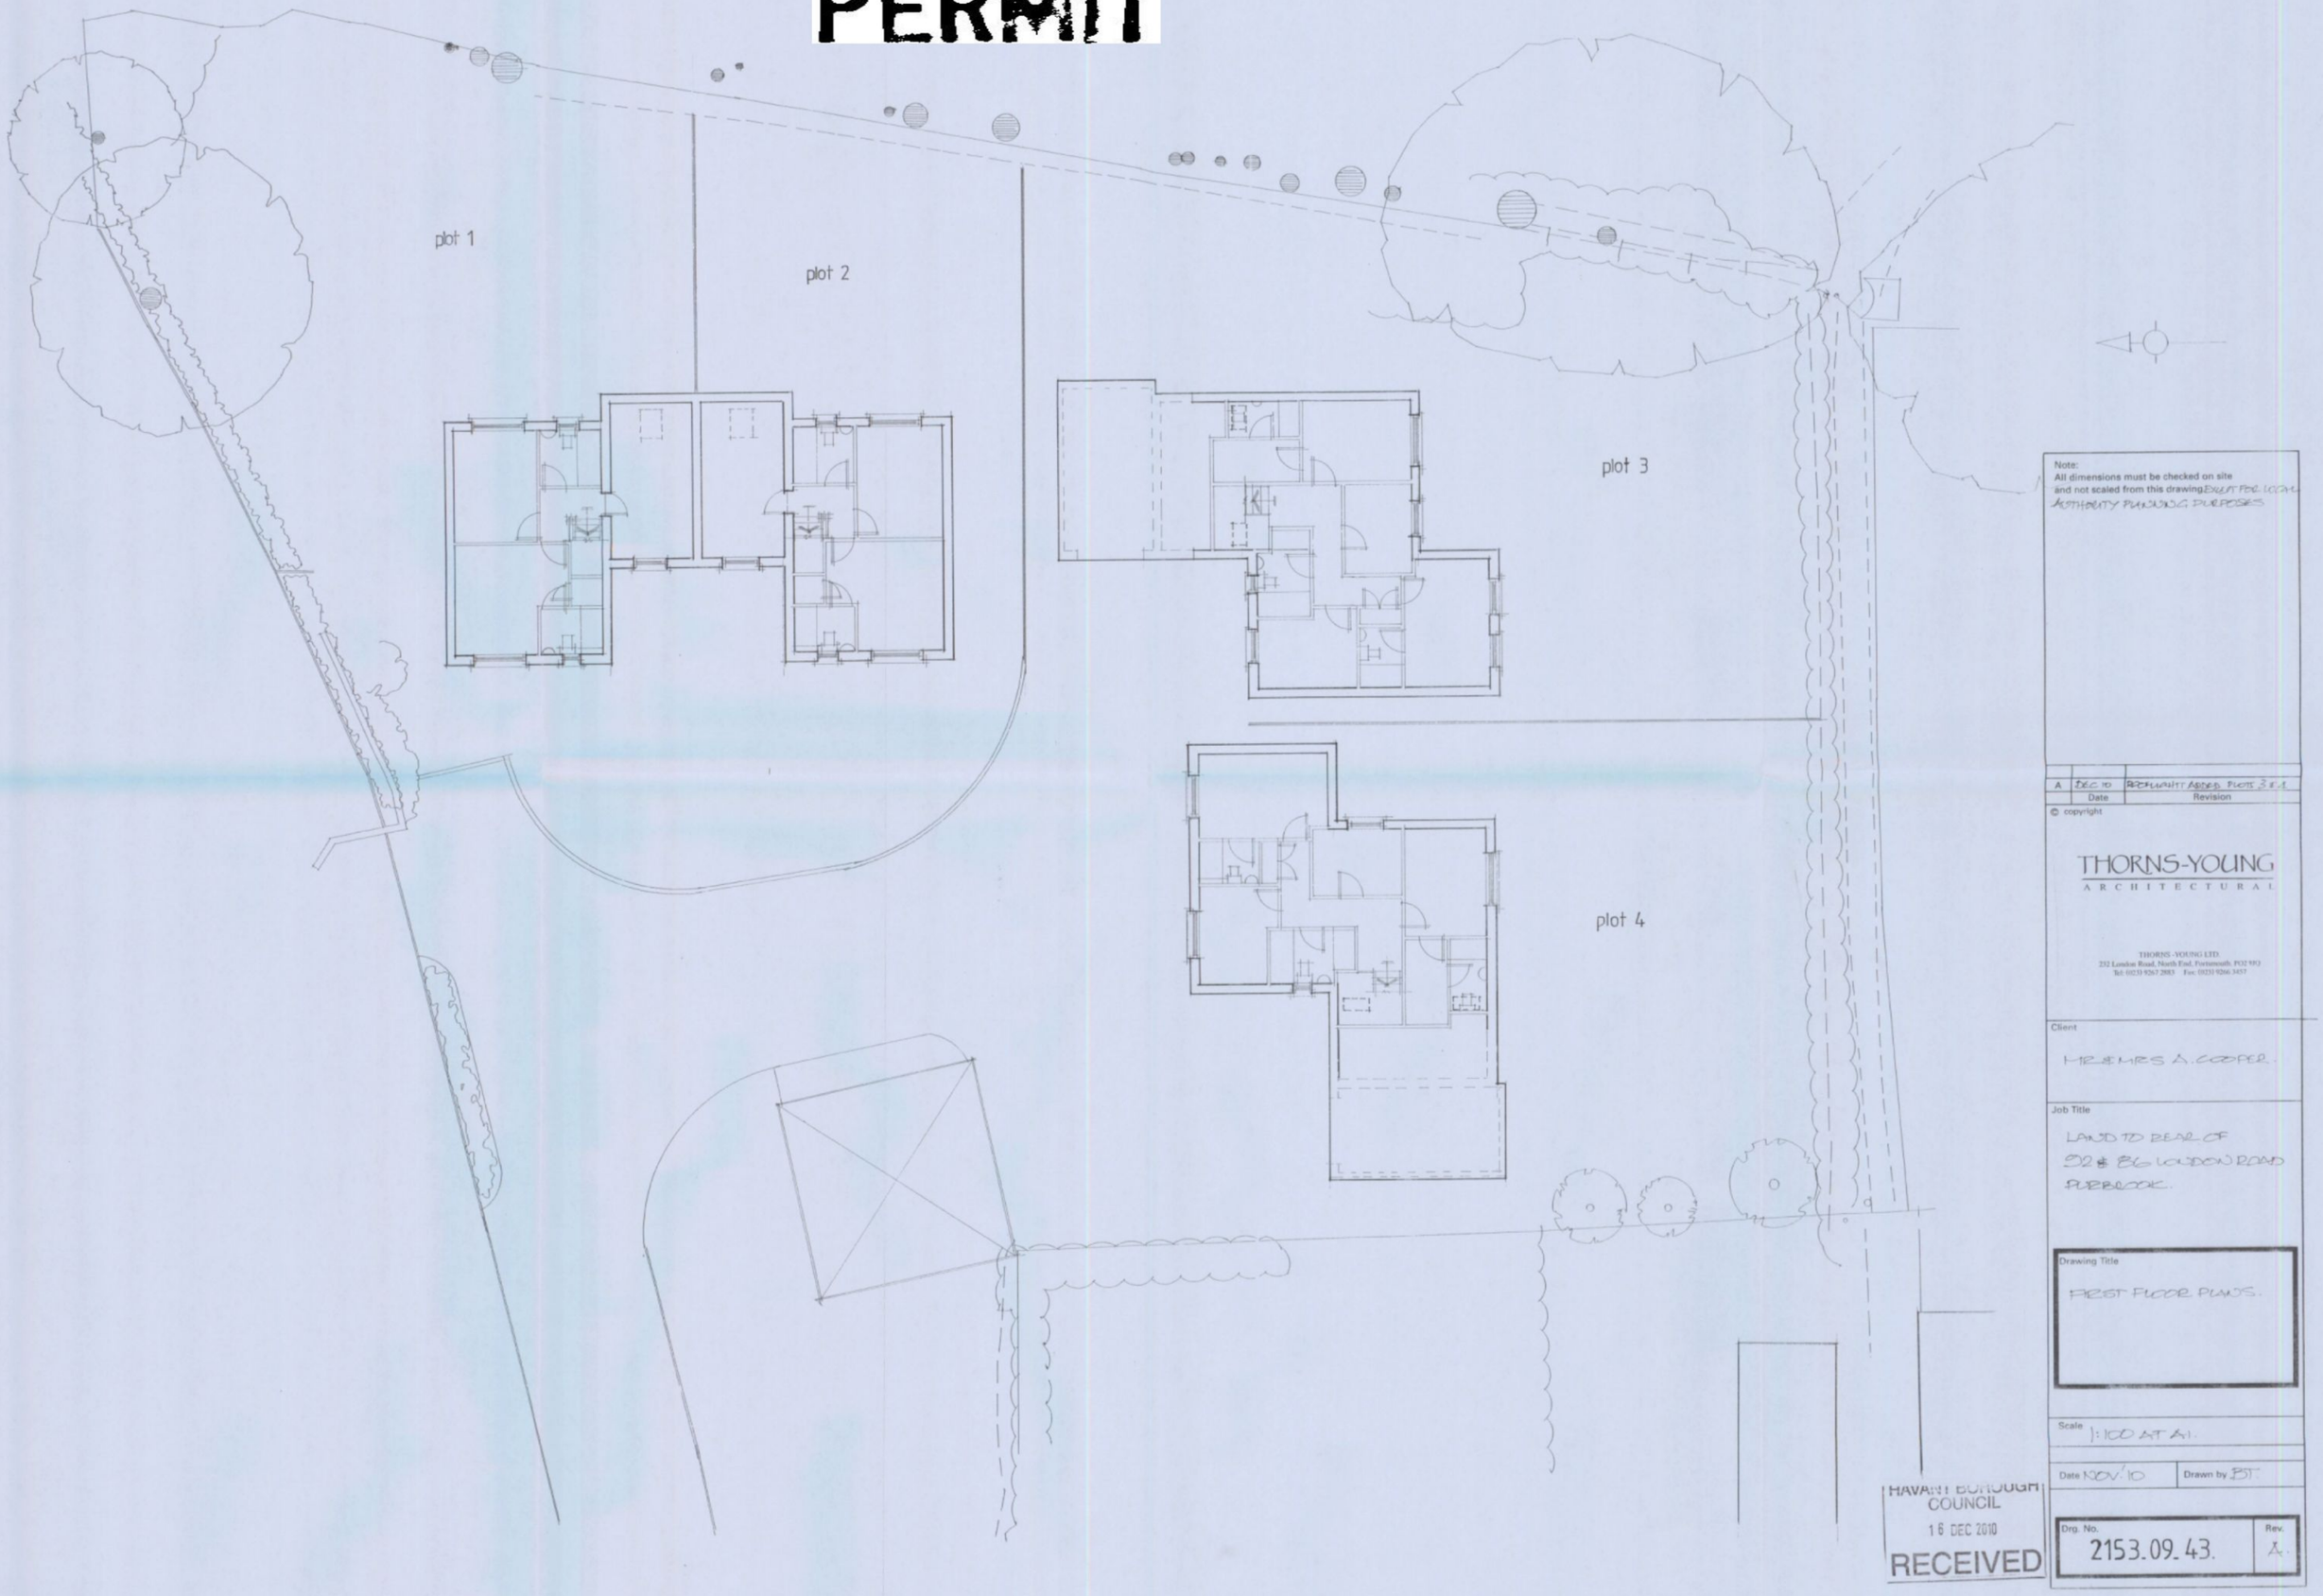

Note:
All dimensions must be checked on site and not scaled from this drawing. ISSUED FOR LOCAL AUTHORITY PLANNING PURPOSES

A	DEC 10	PROXIMITY ABOVE PLOTS 3 & 4
	Date	Revision

© copyright

THORNS-YOUNG
ARCHITECTURAL

THORNS-YOUNG LTD.
232 London Road, North End, Portsmouth. PO2 9EJ
Tel: 0123 9267 2883 Fax: 0123 9266 3457

Client
MR & MRS A. COOPER.

Job Title
LAND TO REAR OF
92 & 96 LONDON ROAD
PURBROOK.

Drawing Title
FIRST FLOOR PLANS.

Scale 1:100 AT A1.

Date NOV '10 | Drawn by BST

Org. No. 2153.09.43. | Rev. A.

HAVANT BOROUGH COUNCIL
16 DEC 2010
RECEIVED