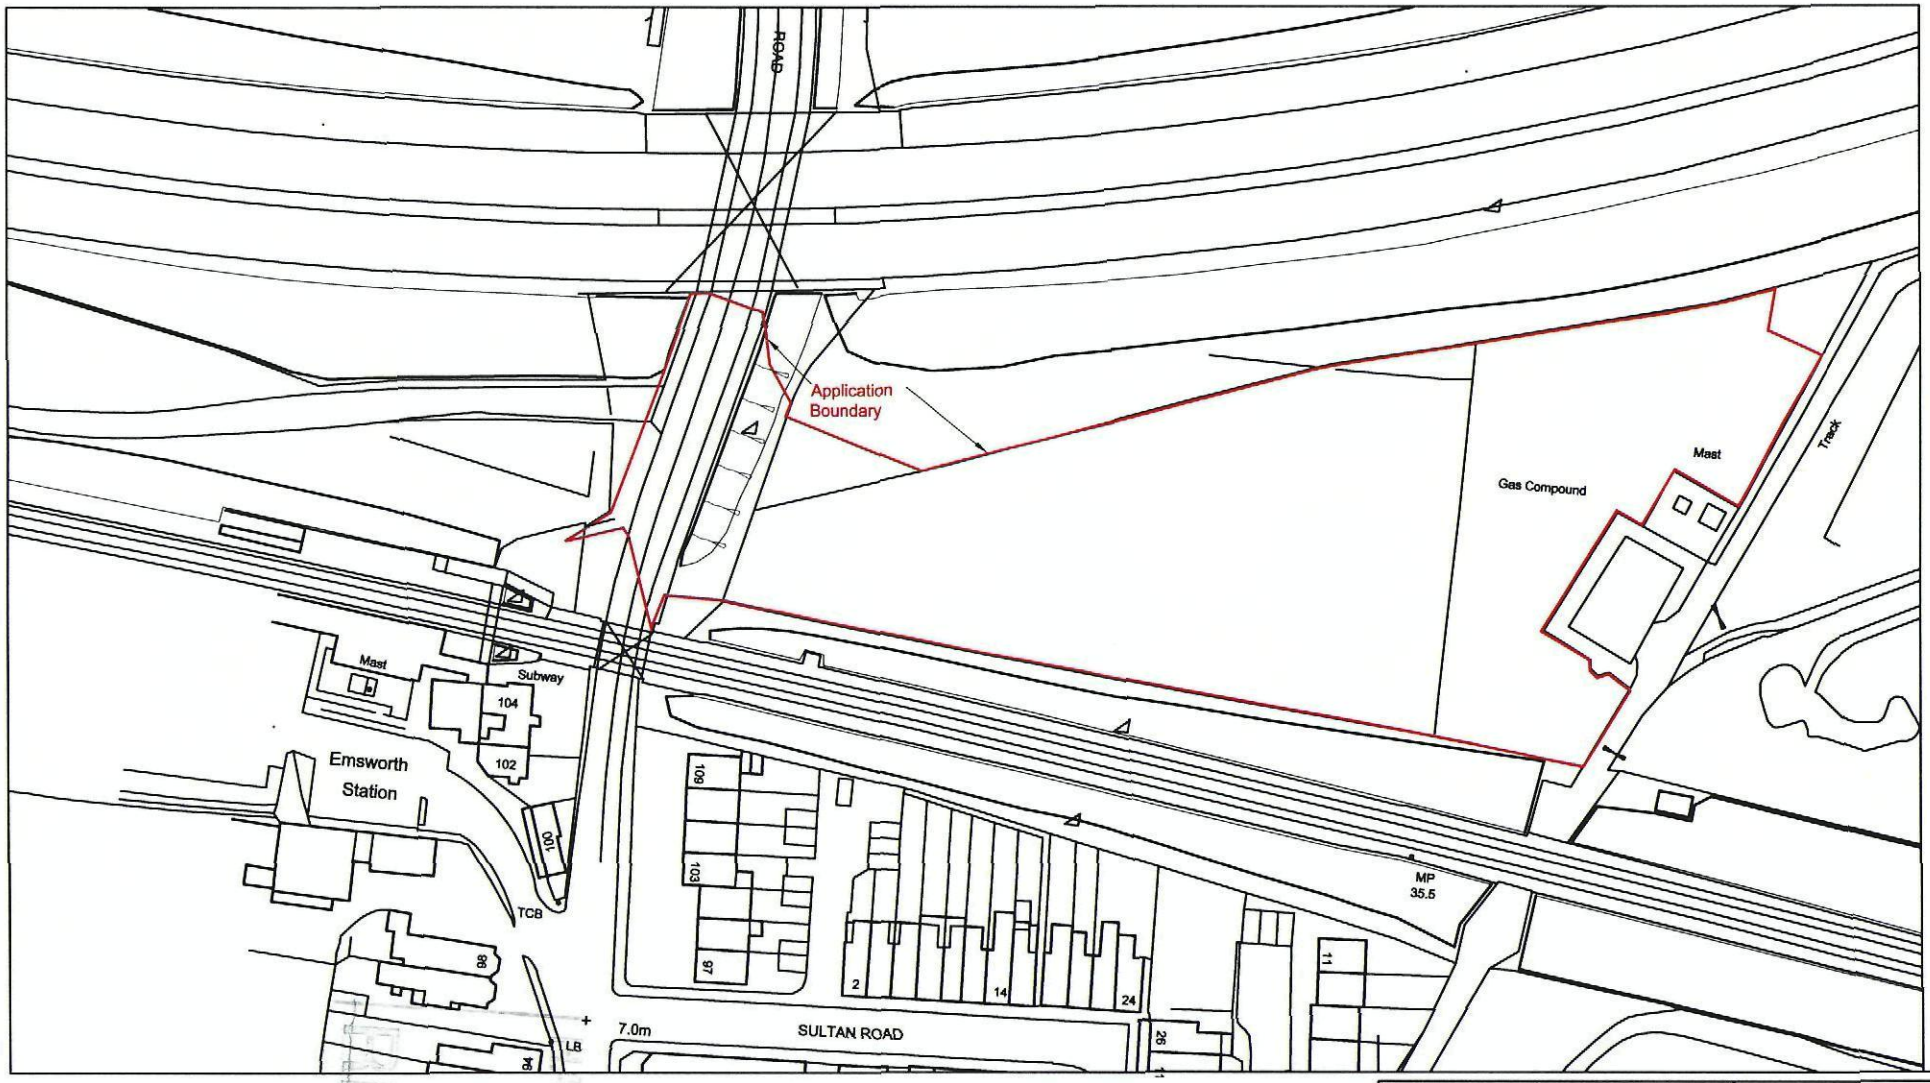


RECEIVED
22 NOV 2007

rev	date	by	description
A	17-01-08	ARV	Application site boundary reduced to reflect revised junction layout

LOCATION
INTERBRIDGES SITE
NEW BRIGHTON ROAD
EMSWORTH

DRAWING
LOCATION PLAN

Date: SEPTEMBER 2007 Drawn By: ARV

Scale: 1:1250

Drawing No: 0839/SK-16A

NASH & PARTNERS LIMITED
Station Approach Southgate Chichester
West Sussex PO19 8GA
Tel (01243) 815720 Fax (01243) 784419
Email. office@nashpl.com

NASH

- ARCHITECTS
- SURVEYORS
- PROJECT MANAGERS
- PROPERTY CONSULTANTS

CAD file name
Interbridges Planning Rev J.dwg