


15 OCT 2012

RECEIVED

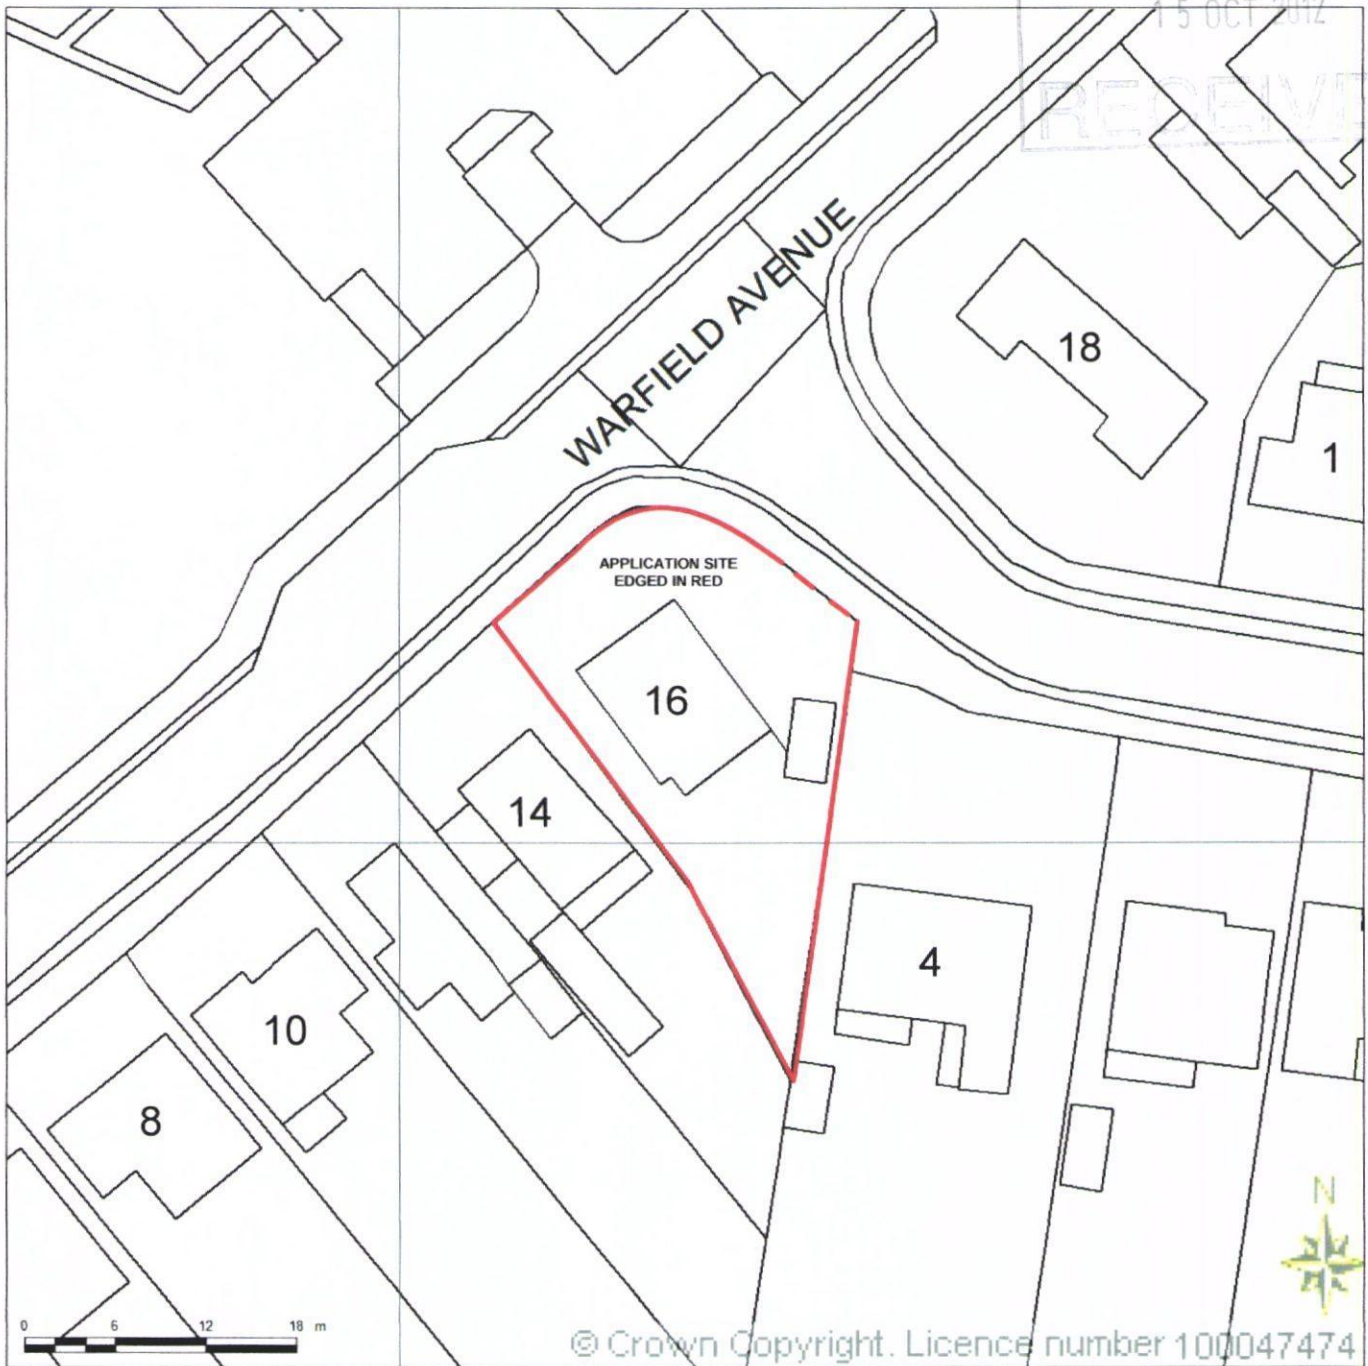


Produced 06 September 2012 from the Ordnance Survey National Geographic Database and incorporating surveyed revision available at this date. Reproduction in whole or part is prohibited without the prior permission of the Ordnance Survey. © Crown Copyright 2012.

The representation of a road, track or path is no evidence of a right of way. The representation of features as line is no evidence of a property boundary.

Property Address:
16 Warfield Avenue
Waterlooville
PO7 7JJ

Council: Havant Borough Council
Ward: Waterlooville

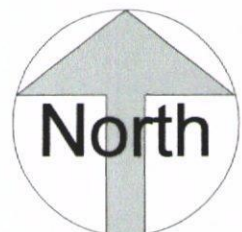

The Planning Service
Office, 135 North Lane
Clanfield, nr Waterlooville
Hampshire PO8 0RL

T: 023 92 597364
F: 0845 519 1103
E: info@theplanningservice.co.uk

Mr Steven Grant

16 Warfield Ave
Waterlooville

EXISTING BLOCK PLAN

Project number	105
Date	07/06/2012
Drawn by	J Jay
Checked by	

E002

Scale 1:500 @ A4