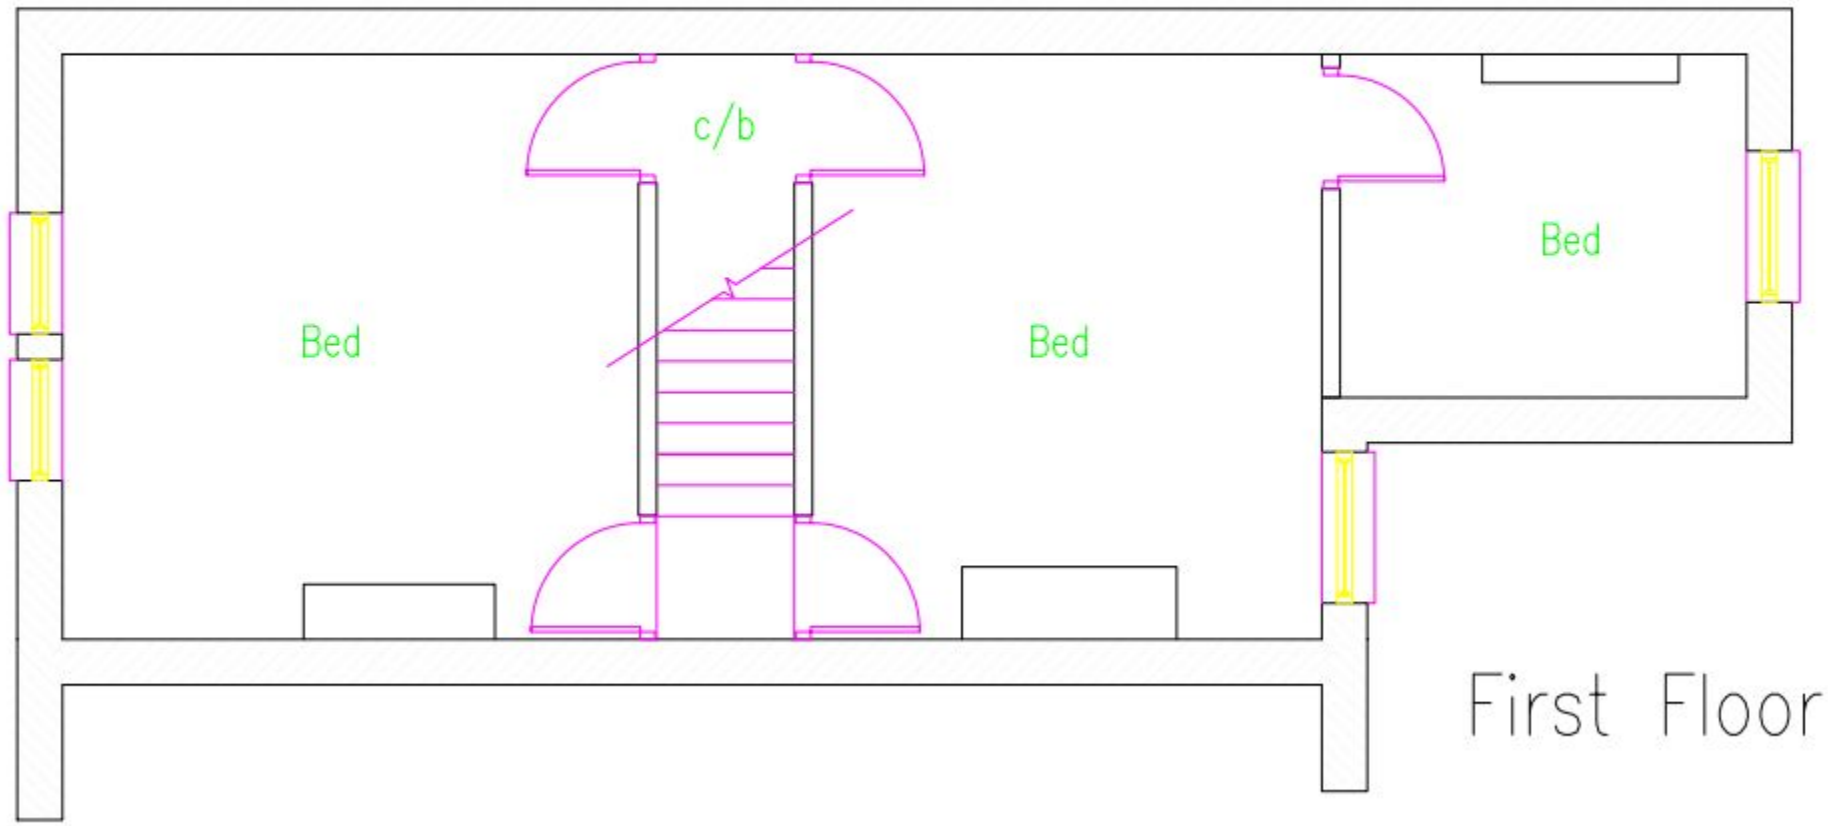

First Floor

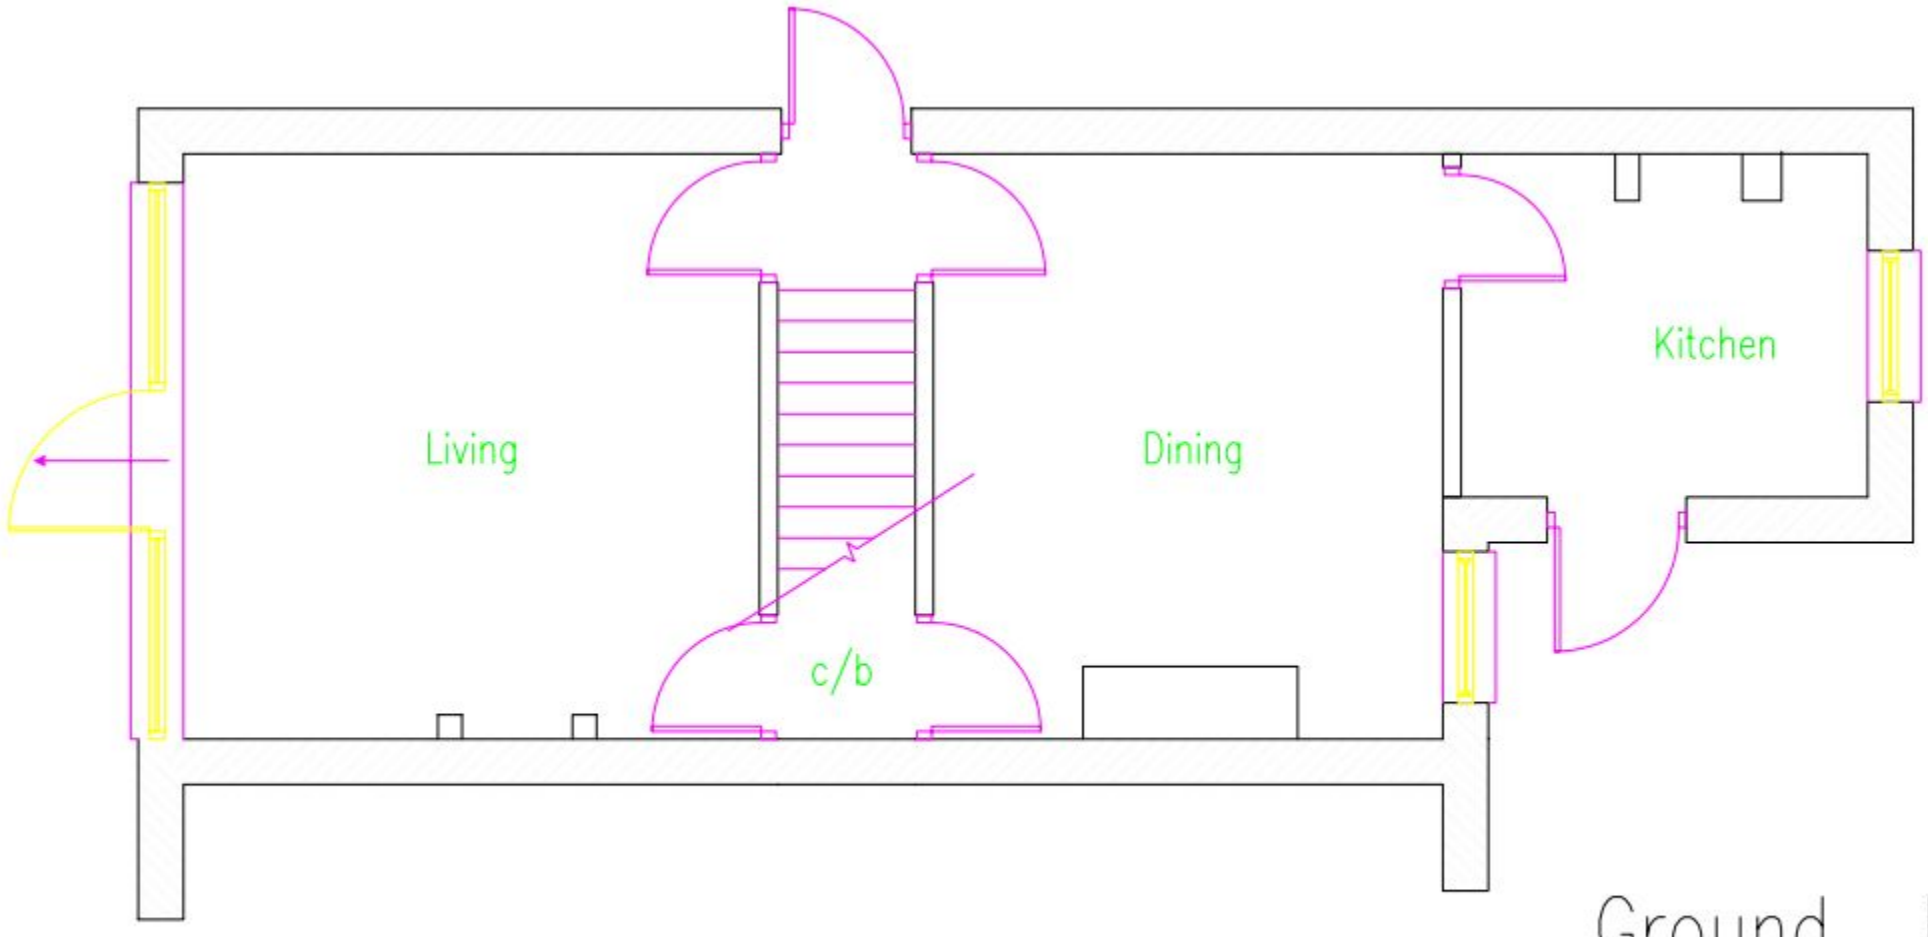

Ground Floor

PERMIT

General Notes

No.	Revision/Issue	Date

STEPHEN JUPP MRTPI
CHARTERED TOWN PLANNER
348 CHICHESTER ROAD
BOGNOR REGIS
PO21 5BX
T: 01243 822113

Existing Floor Plans

64 North Street
EMSWORTH

Project	Sheet
OTH/4/10	6
Date: 15.06.2010	
Scale: 1:50 @ A3	