

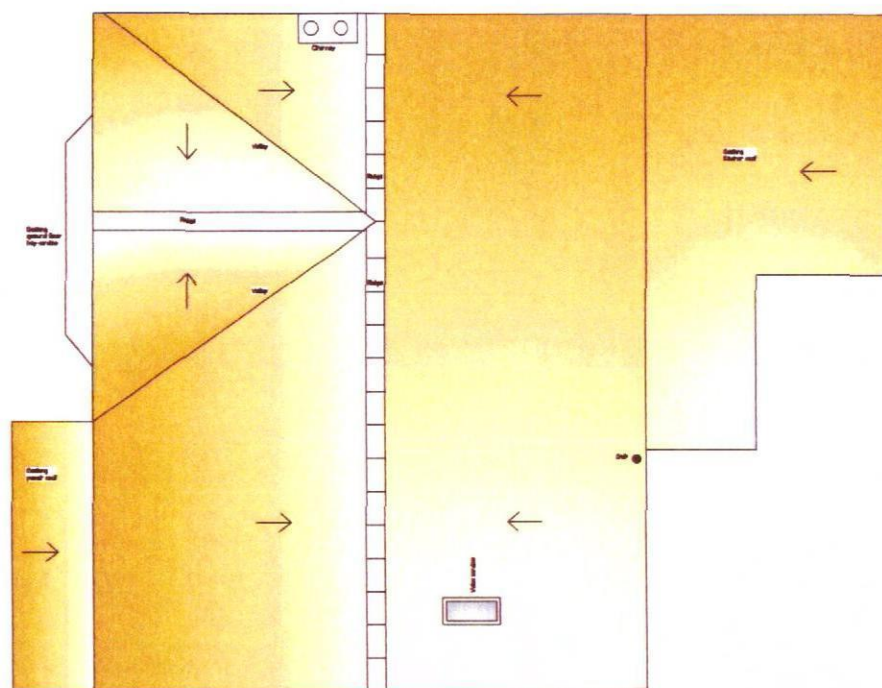


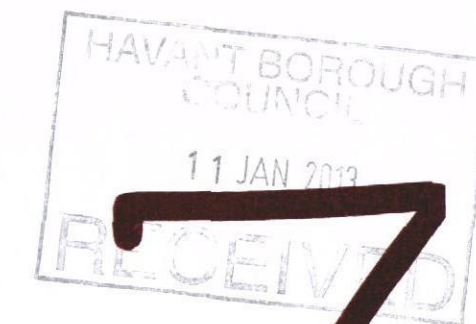

Existing Roof layout

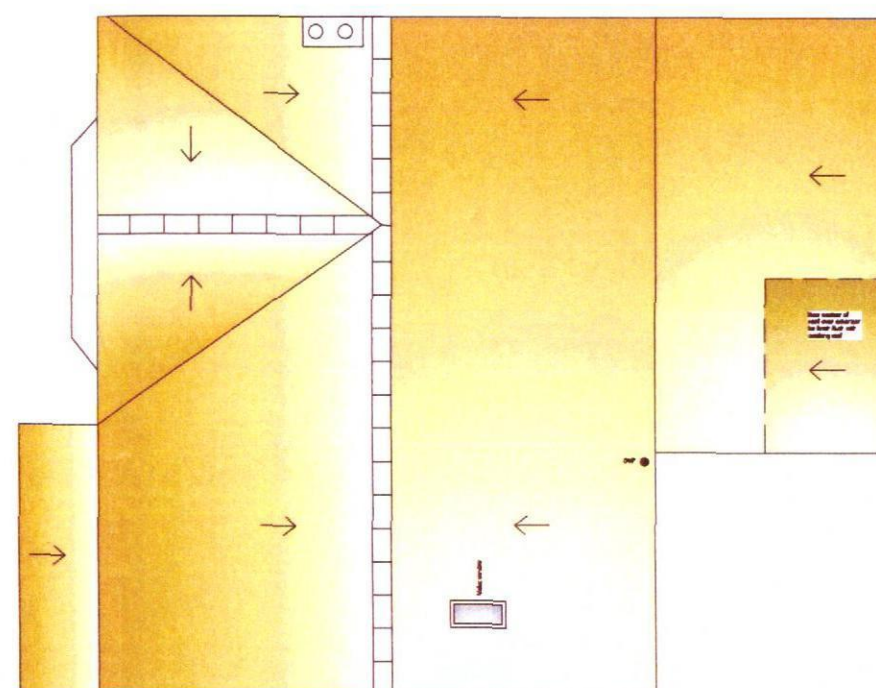

Proposed Roof layout

PRELIMINARY

I / We agree that this drawing correctly represents the necessary and appropriate works to be carried out under the Disabled Facilities Grant

signed _____ date _____
Client / Occupational Therapist / SCC Case Officer
delete as appropriate

rev	date	description

Client Mr. Mrs. Rowlands
Address 32 Dunhurst Close
West Leigh, Havant
Hants PO9 2LB
Project Form bedrooms and shower
Drawing Existing and proposed roof layout

OT
Scale 1:100@A3 Date 04.01.2013 Drawn by Brendan
Project No. Drawing No. 7 Rev. -

S:\SOUTHAMPTON\CAD templates\housh_logo_cmyk.jpg

Home Improvement Agency
47-51 High St.
West End
Southampton
Hants

T:
F: