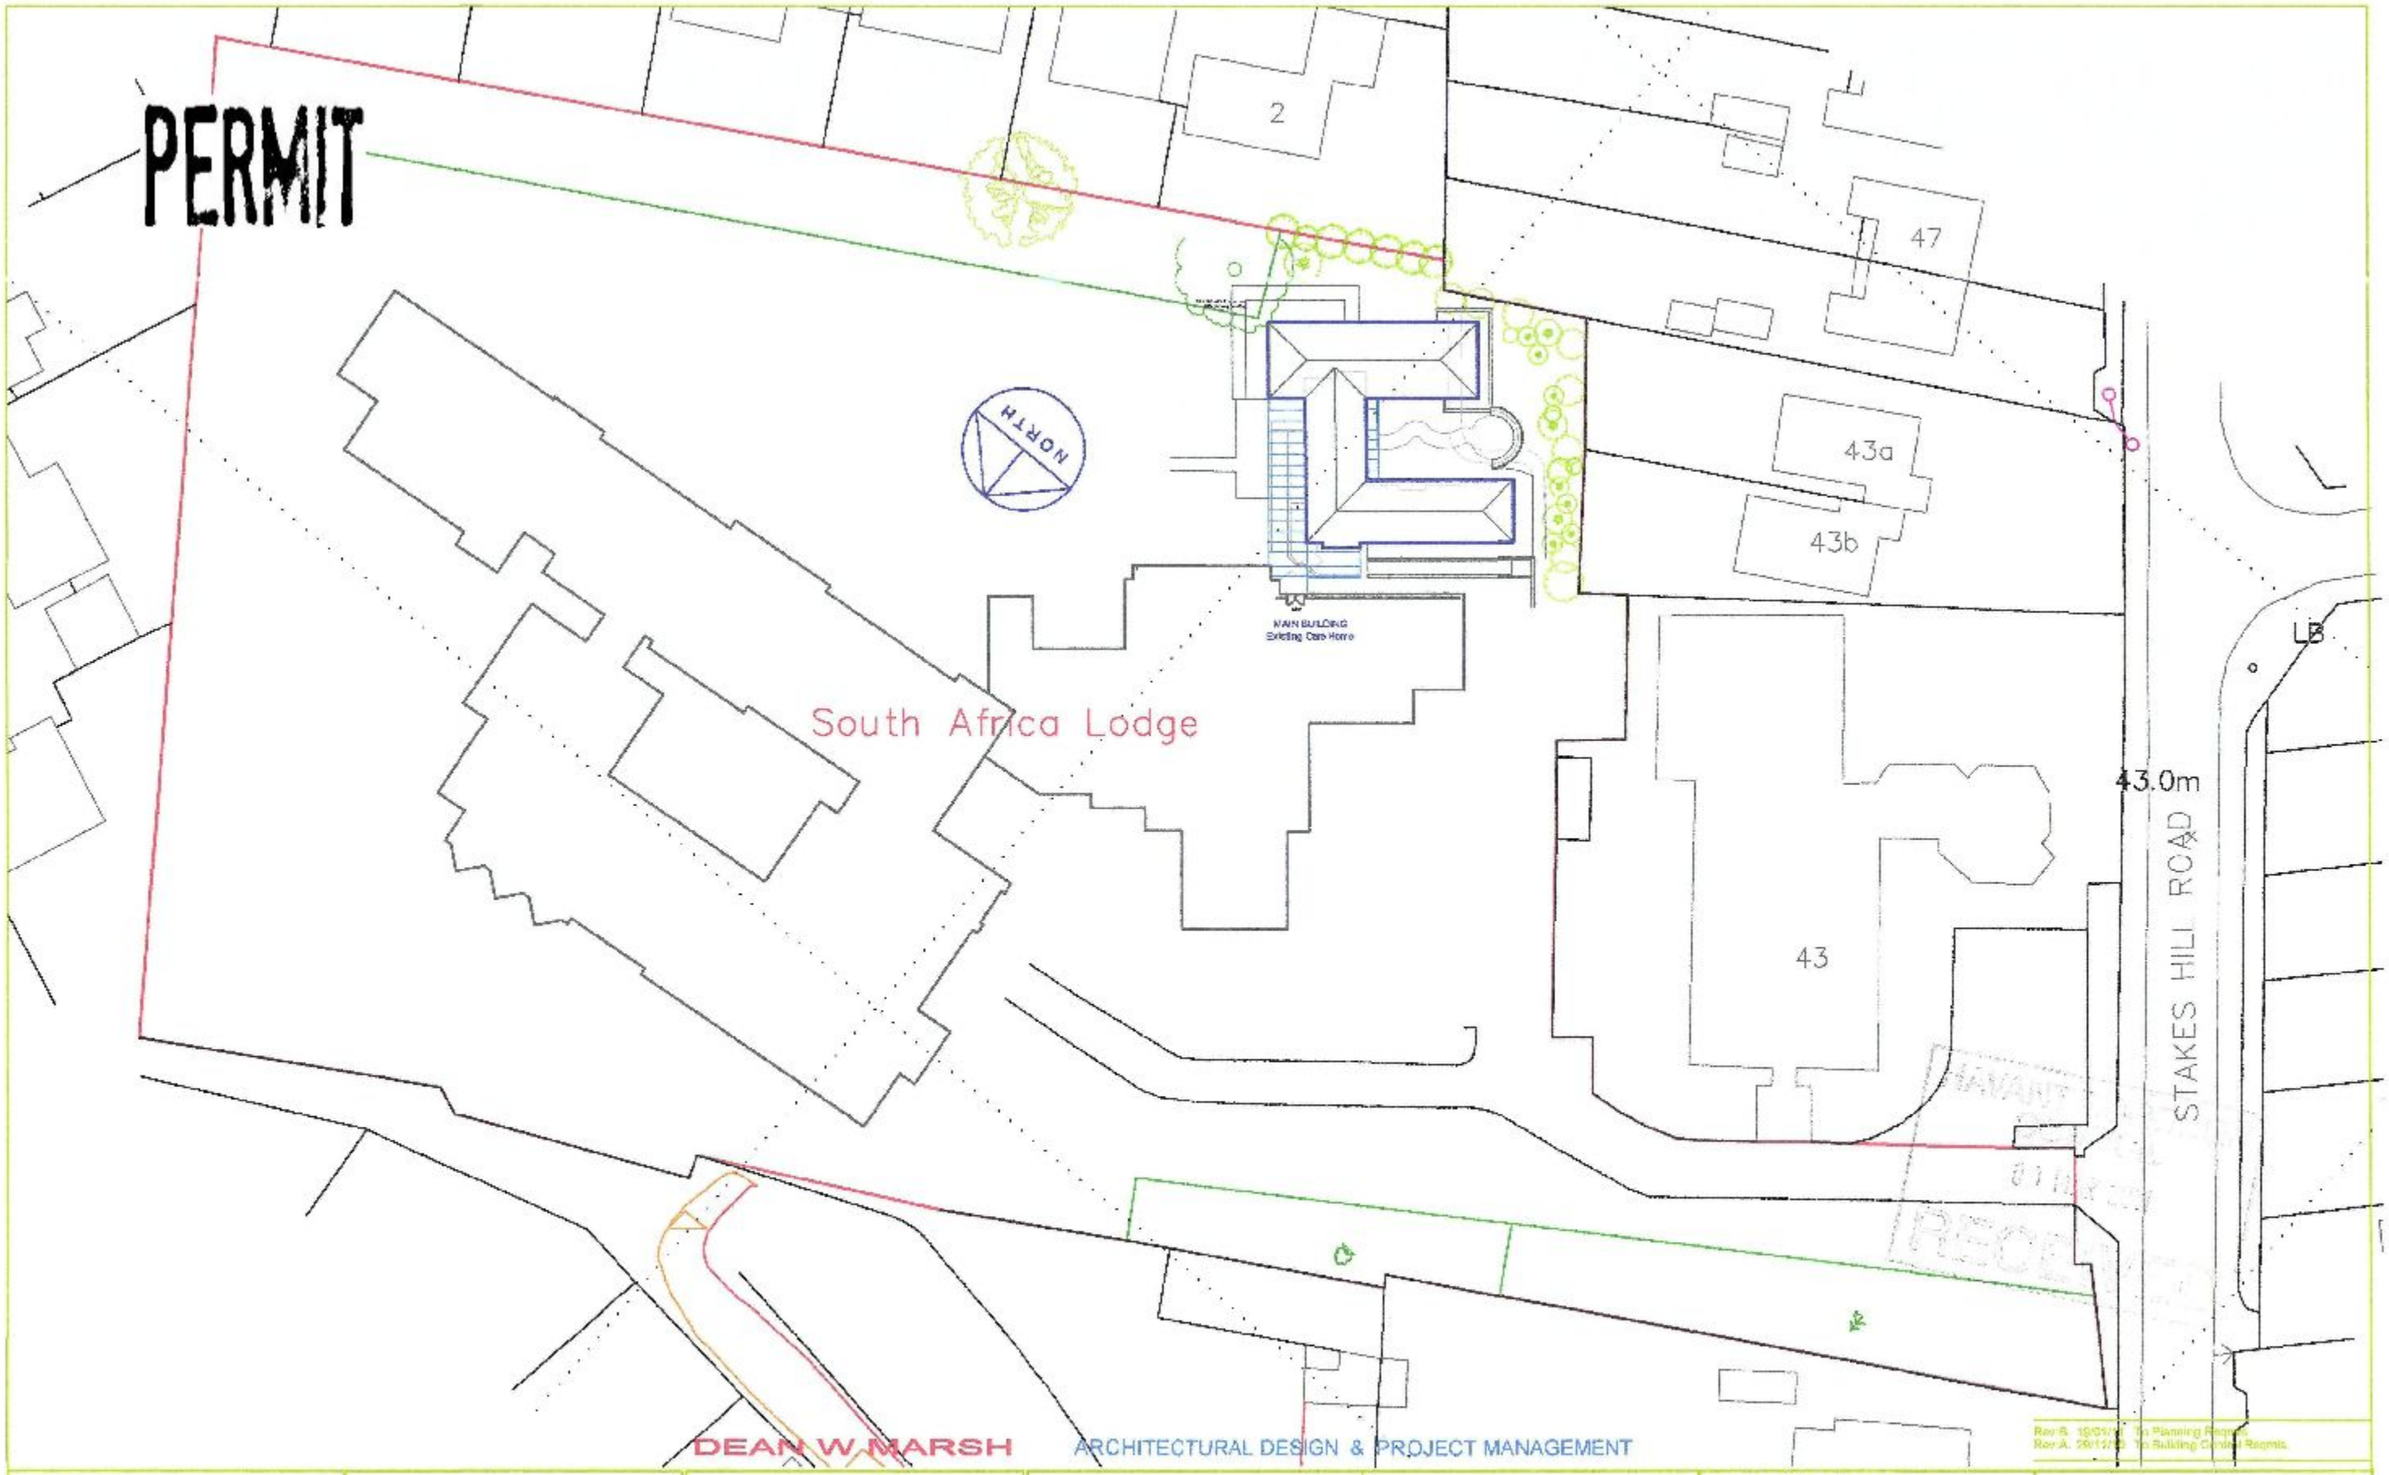

DEAN W MARSH ARCHITECTURAL DESIGN & PROJECT MANAGEMENT

Rev B. 19/01/10 To Planning Reqmts.
Rev A. 29/12/10 To Building Control Reqmts.

It is the client/developer's responsibility to ensure all relevant approvals, licenses or documentation are in place and conditions satisfied prior to commencement of works or prefabrication, including, but not limited to:
The Party Wall etc Act 1996
Local Authority Planning Consent
Highways (Road Opening permit)
Local Water Authority / other Statutory Bodies
Building Regulations (Local Authority, NHBC etc)
Environment Agency / NRA

Unless otherwise stated, it is the client's / developer's responsibility to complete or procure all necessary ground test inspections, destructive inspections, structural surveys, Structural Engineering Contract documentation and administration etc prior to commencing works or prefabrication.

23 NORTH STREET
LYMINGTON
HAMPSHIRE
SO41 8FY
Tel / Fax: 01590 673765
E-mail: deanwmarsh@hotmail.com

DO NOT SCALE THESE DRAWINGS. USE WRITTEN DIMENSIONS ONLY. ALL DIMENSIONS TO BE CHECKED ON SITE PRIOR TO COMMENCEMENT OF WORKS / PREFABRICATION.

THIS DRAWING IS THE COPYRIGHT OF DEAN W MARSH AND MAY NOT BE REPRODUCED, COPIED IN WHOLE OR IN PART OR ALTERED WITHOUT PRIOR WRITTEN PERMISSION.

PROPOSED BLOCK PLAN
(based on information provided by others)

BUNGALOW UNIT
SOUTH AFRICA LODGE
STAKES HILL ROAD
WATERLOOVILLE
HAMPSHIRE

Drawn: DWM Date: 26/08/10
Checked: DWM Date: 26/08/10
Scale: 1:500
Drawing no / Revision:
1073.05.B.