


PERMIT

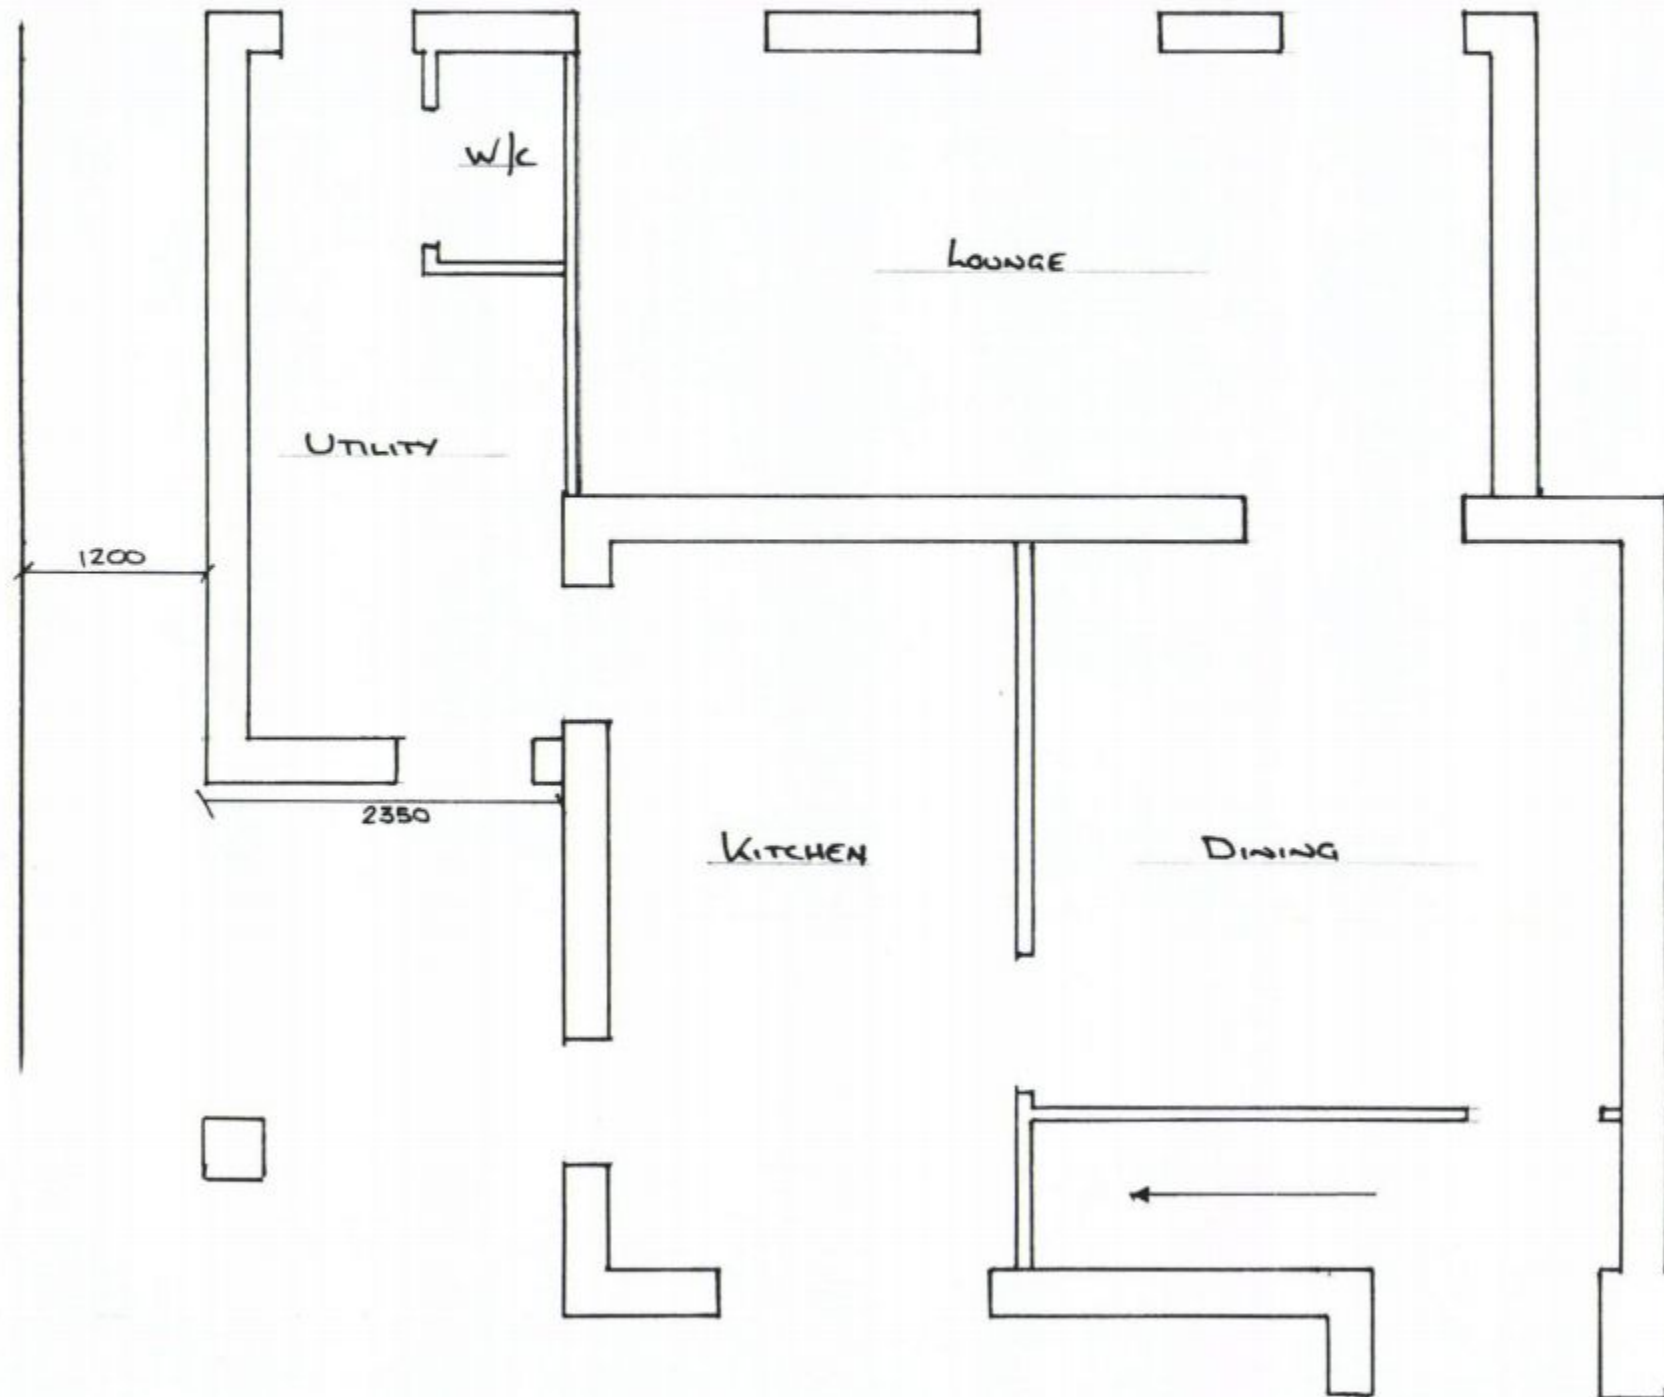

5 VIAN ROAD, WATERLOOVILLE, HANTS
PROPOSED GROUND FLOOR LAYOUT

Dec No P01
Rev B
Scale 1:50