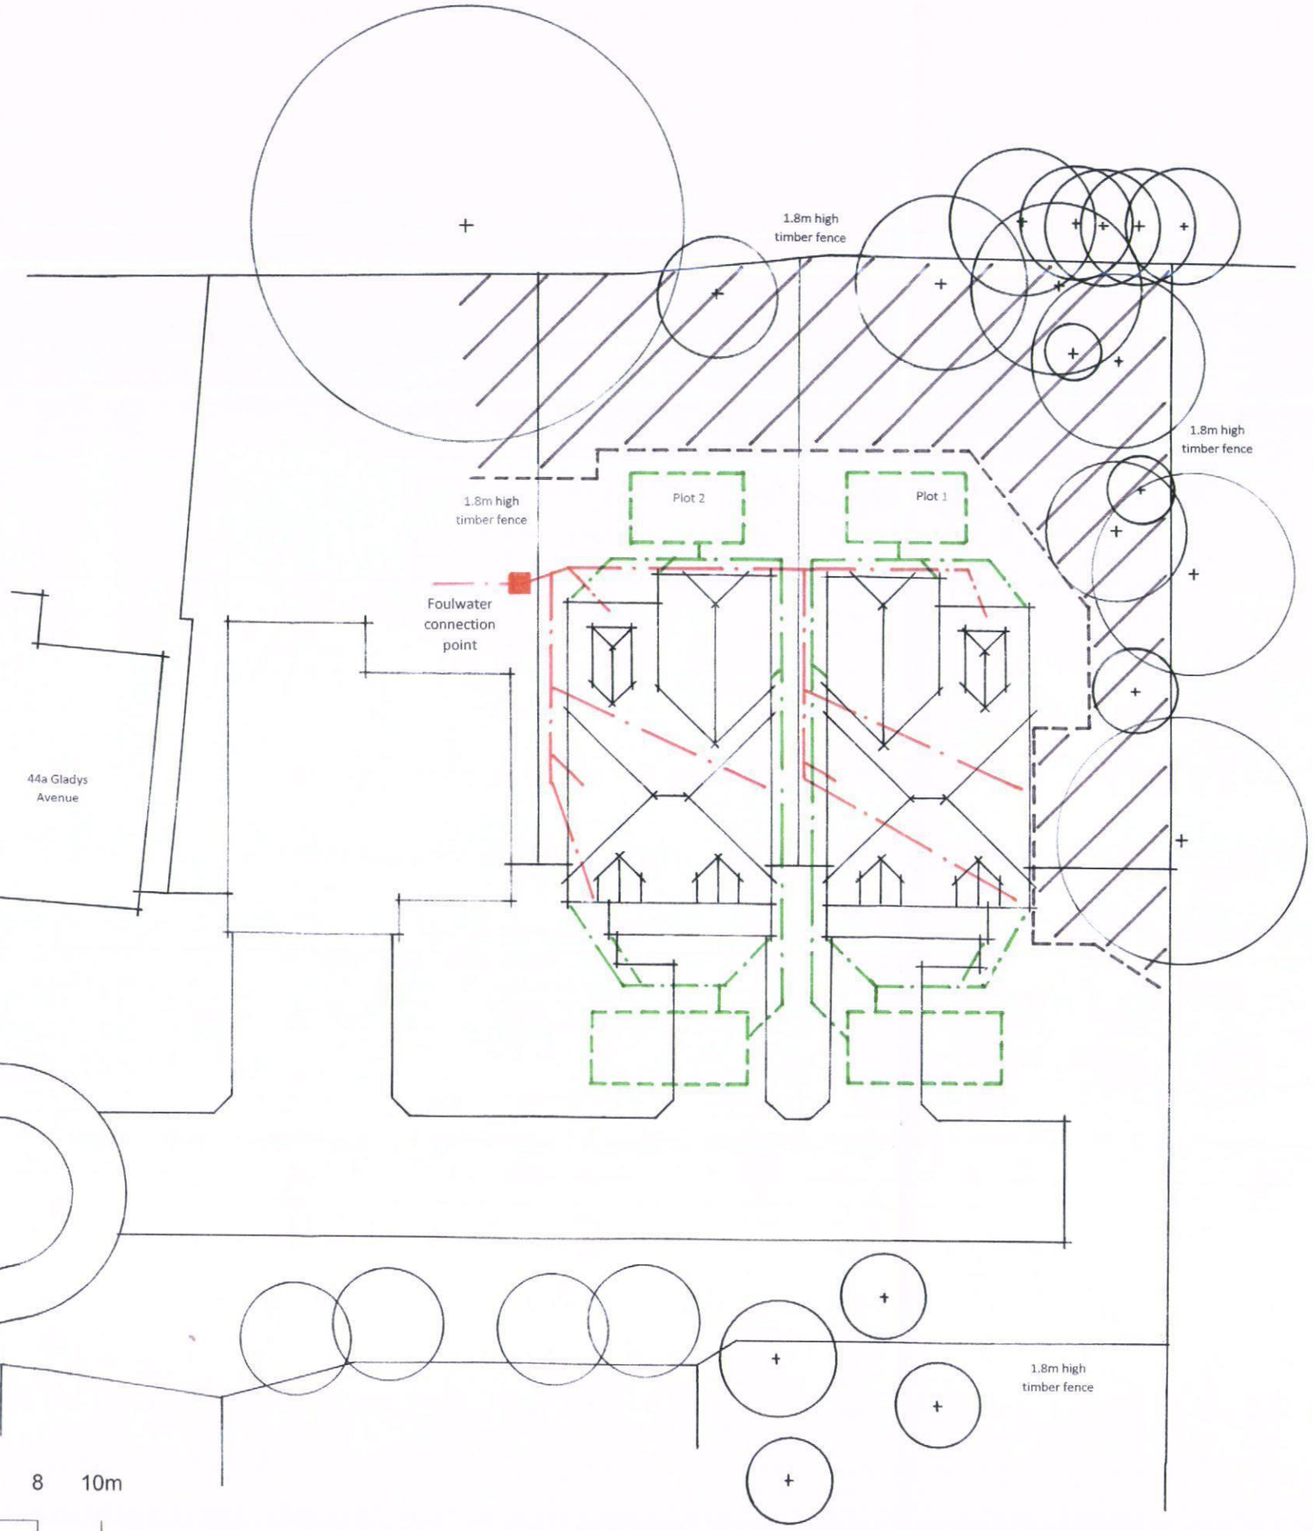


Existing Trees

Proposed Trees

Tree Protection Zone

Stormwater Drains

Soakaway

Foulwater Drains

Existing Foulwater Manhole

HAVANT BOROUGH COUNCIL
22 JUL 2011
RECEIVED

Project :
Land to rear of 38 & 40 Gladys Avenue, Cowplain

Title :
Stormwater and Foulwater drainage (including foulwater connection point)

Scale	-	1 : 200
Drawing No.	-	GA010/07
Date	-	May 2011

Meon Valley Developments Limited