# PERMIT

NOTES:

Dimensions to be checked on site before commencing work. Any discrepancies shall be reported to the architect immediately.

Do not scale from these drawings except for planning purposes.
Use figured dimensions only.

Where applicable this drawing is to be read in conjunction with other consultants' drawings.

This drawing is the copyright of hda projects ltd



West Elevation

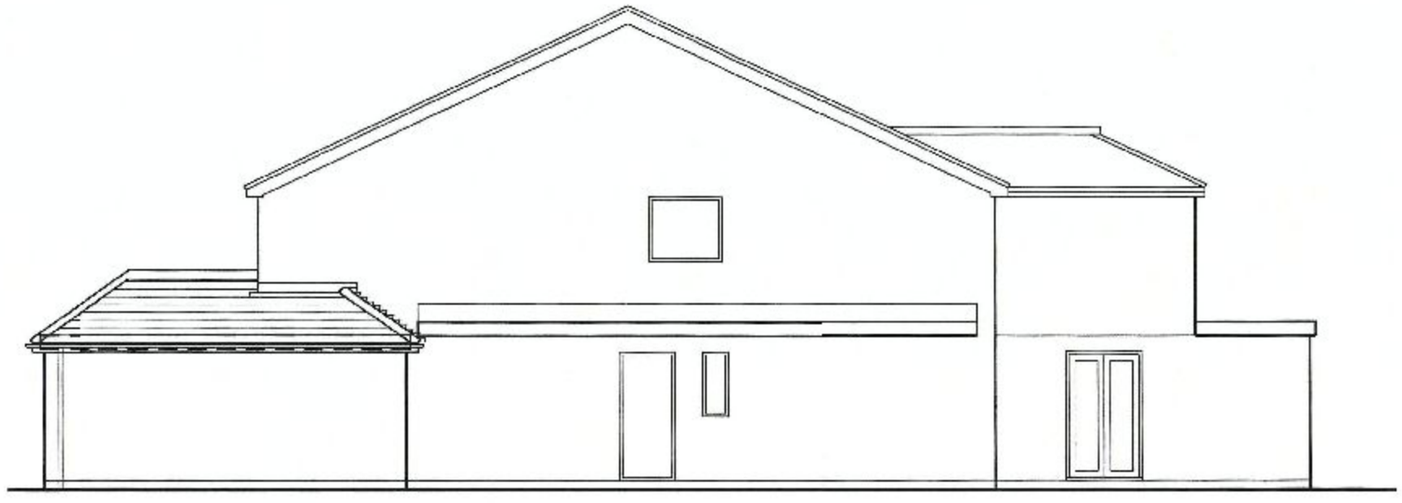

South Elevation

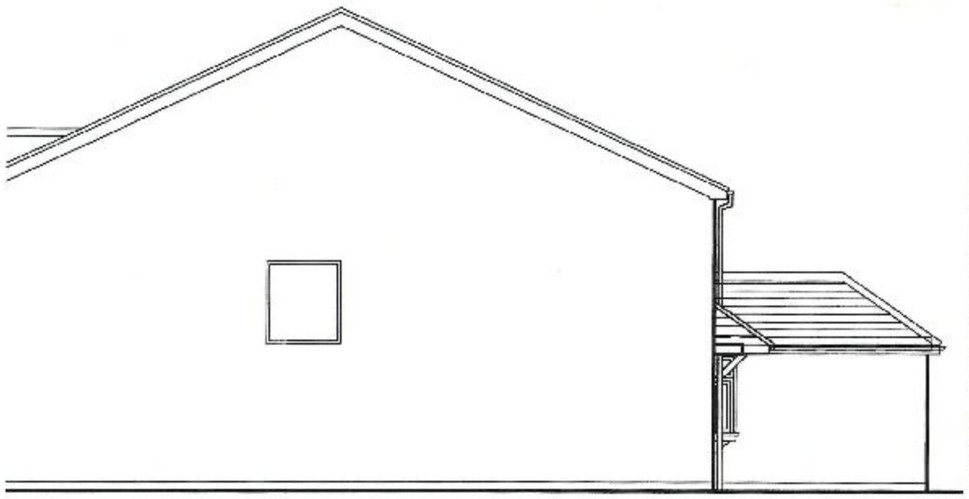

North Elevation



North West View



South West View

HAVANT BOROUGH COUNCIL
11 JAN 2011
RECEIVED

| Rev | Date | Amendment |
|---|---|---|

hda projects

6 The Old Flour Mill · Queen Street · Emsworth · Hampshire · PO10 7BT ·
Tel: +44 (0) 1243 [illegible] · Mob: [illegible]
E-mail: hdaprojects@talktalk.net

To:
Mr / Mrs K Hazel

Project:
21A Orchard Road
Havant
PO9 1AT

Title:
Elevations as Proposed

| Date | Drawn | Scale | Checked |
|---|---|---|---|
| Dec 2010 | wbm | 1:100 @ A3 | |

| Job Number | Phase | Drawing Number | Revision |
|---|---|---|---|
| 1068 | P | 05 | |