
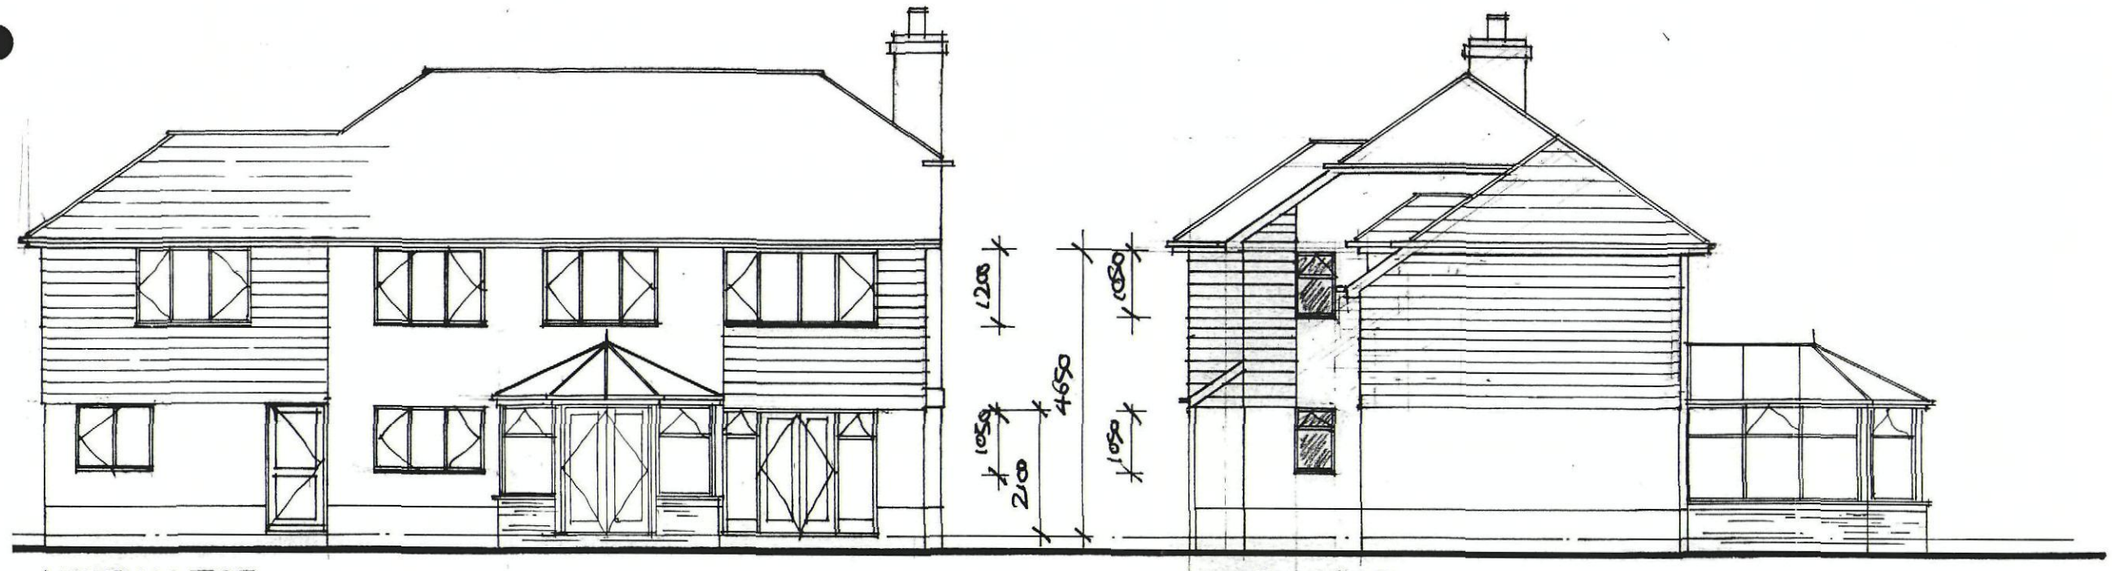


NORTH·WEST

NORTH·EAST

B.O.H.
PERMIT

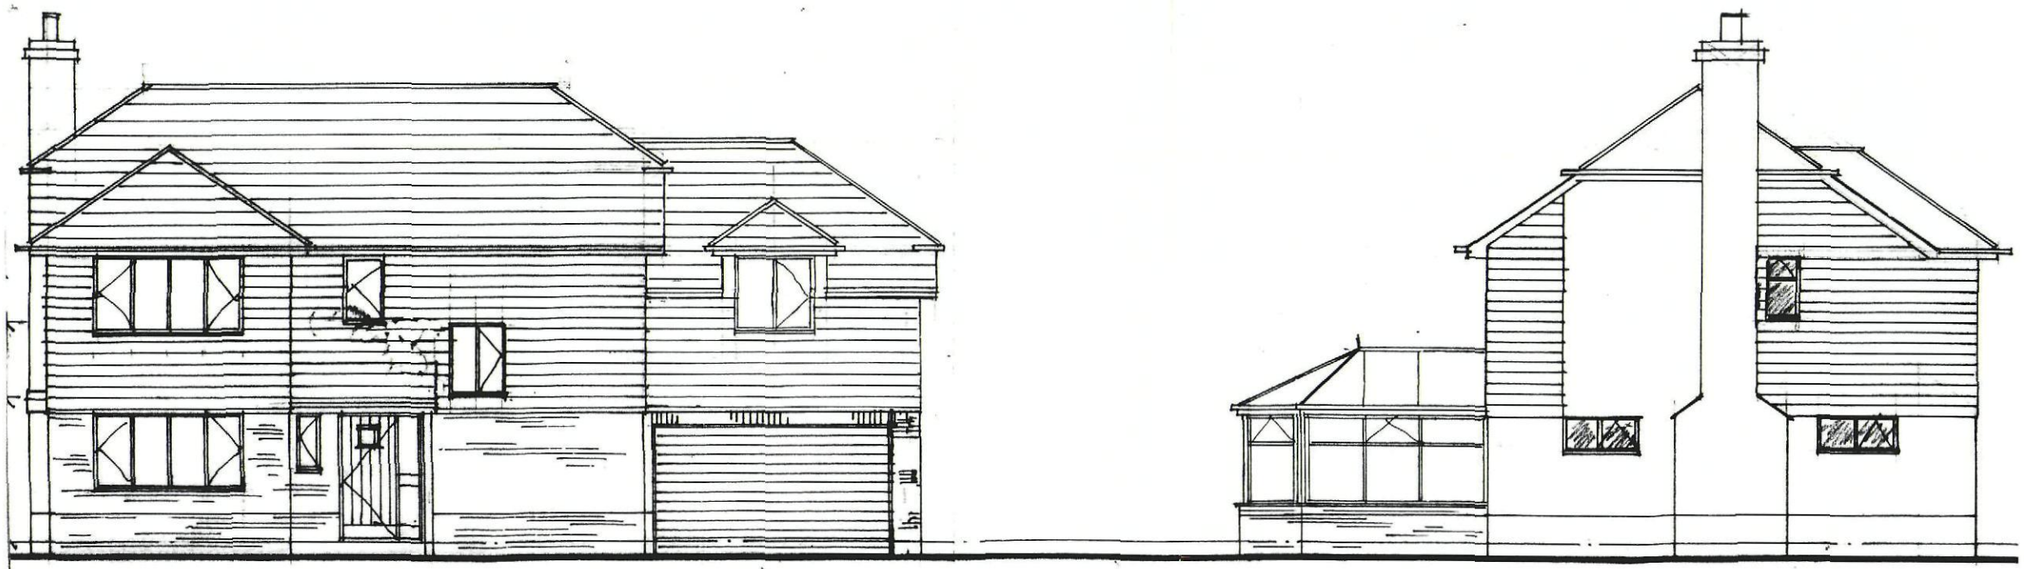

SOUTH·EAST

SOUTH·WEST

PROPOSED ELEVATIONS
1:100