PERMIT



EXISTING FRONT ELEVATION 1:100



EXISTING SIDE ELEVATION 1:100

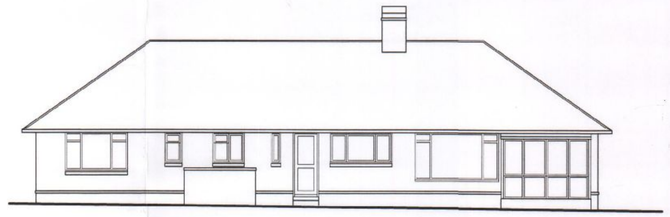

EXISTING REAR ELEVATION 1:100

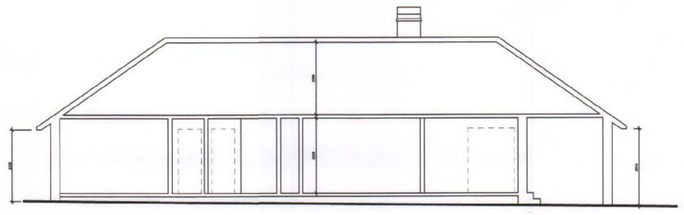

EXISTING SECTION 1:100



EXISTING SIDE ELEVATION 1:100

ALL NEW MATERIALS TO MATCH EXISTING



PROPOSED FRONT ELEVATION 1:100



PROPOSED SIDE ELEVATION 1:100

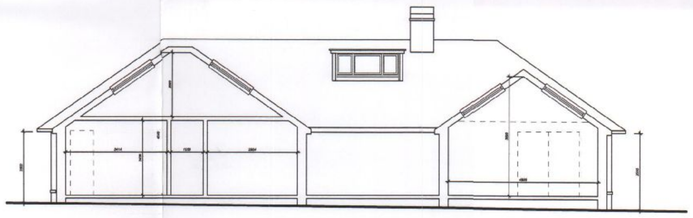

PROPOSED SECTION 1:100

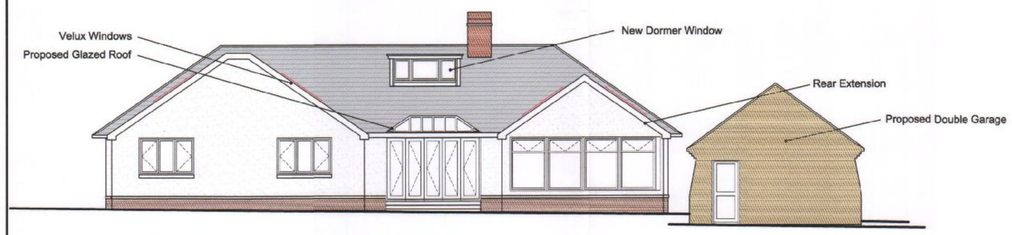

PROPOSED REAR ELEVATION 1:100



PROPOSED SIDE ELEVATION 1:100

0m 10m
Scale 1:100

HAVANT BOROUGH COUNCIL
17 OCT 2011
RECEIVED

rev	date	details
A	06/10/11	Exisitng & Proposed Sections 1:100

project title
25A Highfield Avenue
Denmead

drawing title
Proposed Drawings

drawn LMW
checked

date 19/09/11
scales As Shown
drawing ref A11/463/01
rev A

The Home Shop
Architectural Services
Unit 2, Marlborough House, Chesil Street, Winchester, Hants, SO23 0HU
Tel: 01962 622633 Mobile: 0796 835 6846

The copyright in this document and design is confidential to and the property of The Home Shop