


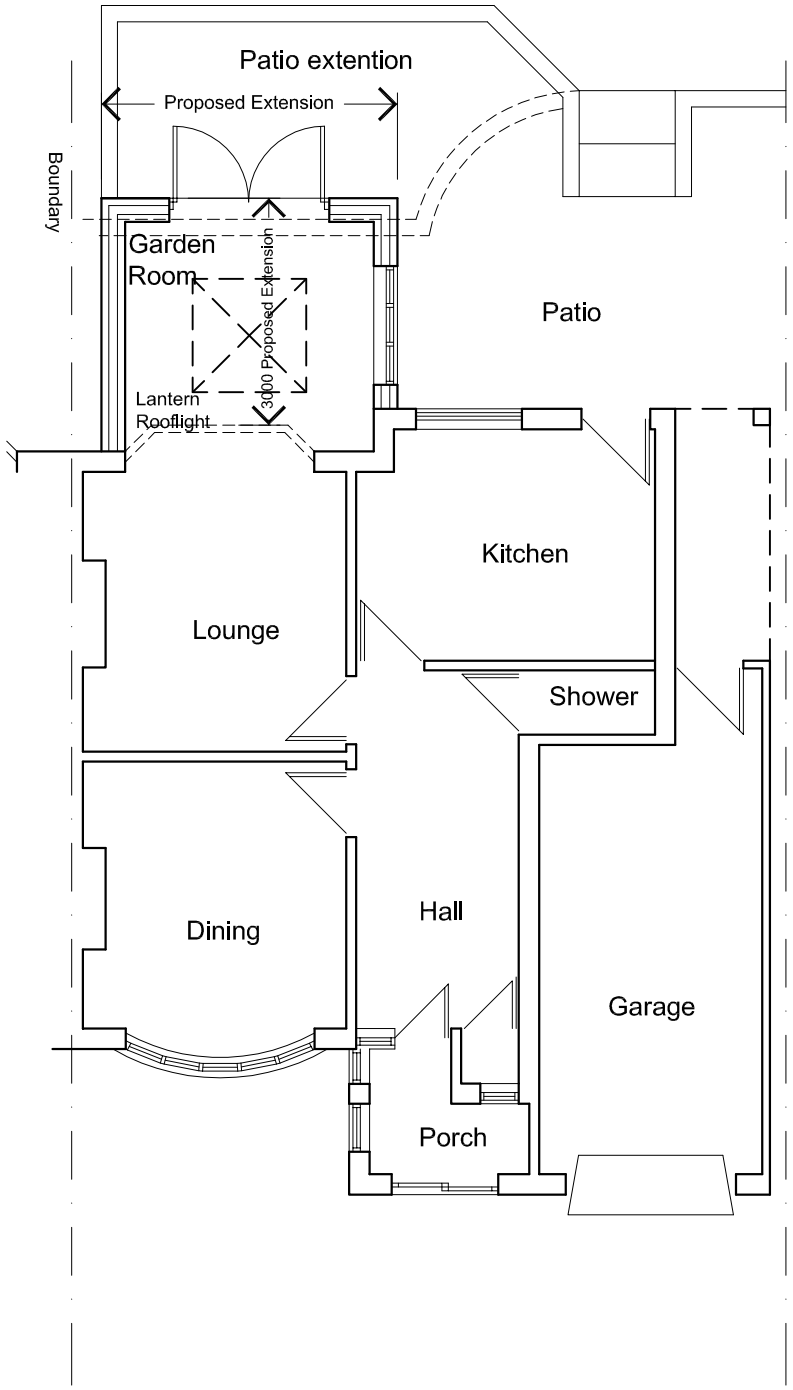


GROUND FLOOR PLAN (PROPOSED)

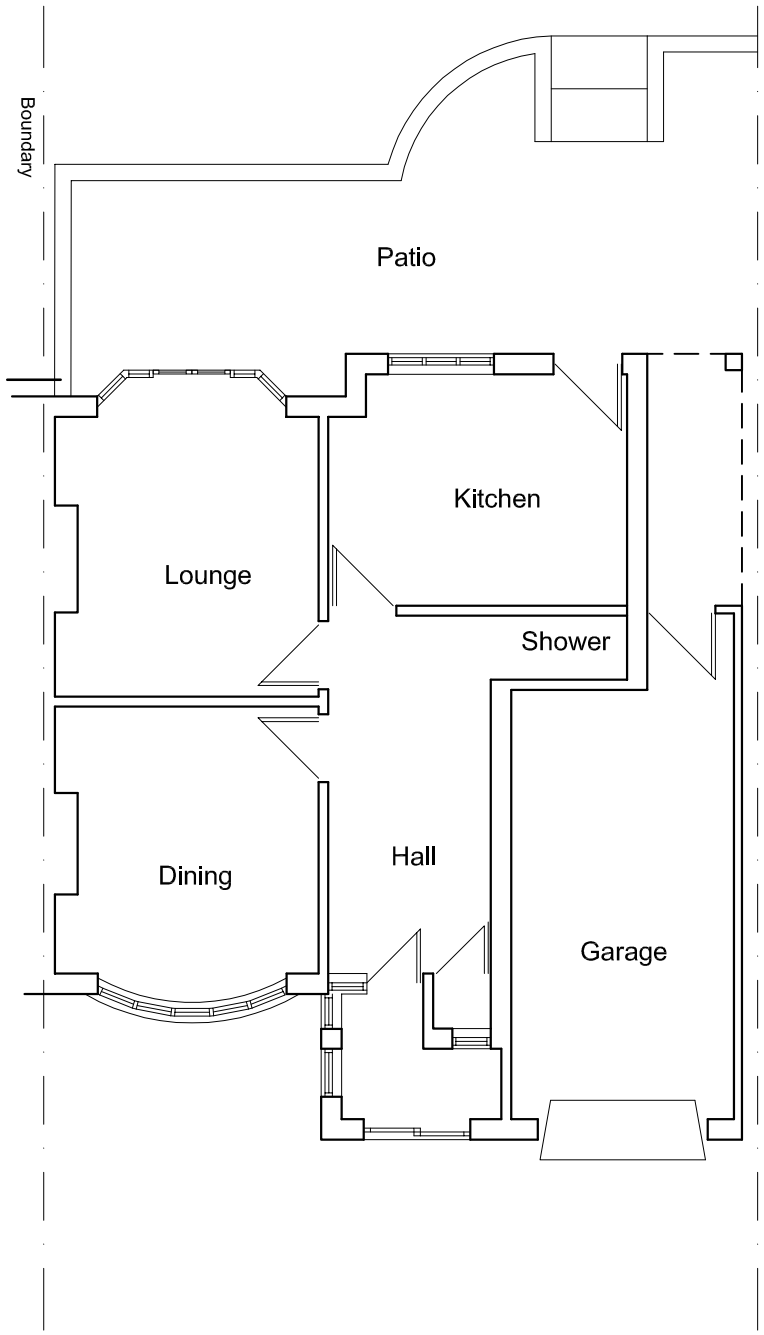


GROUND FLOOR PLAN (EXISTING)

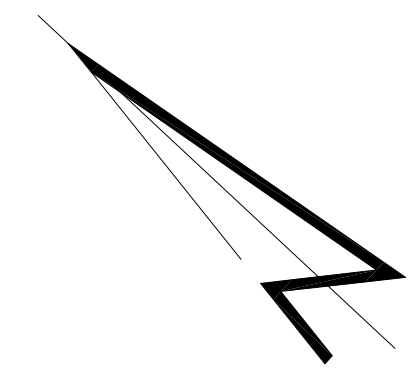

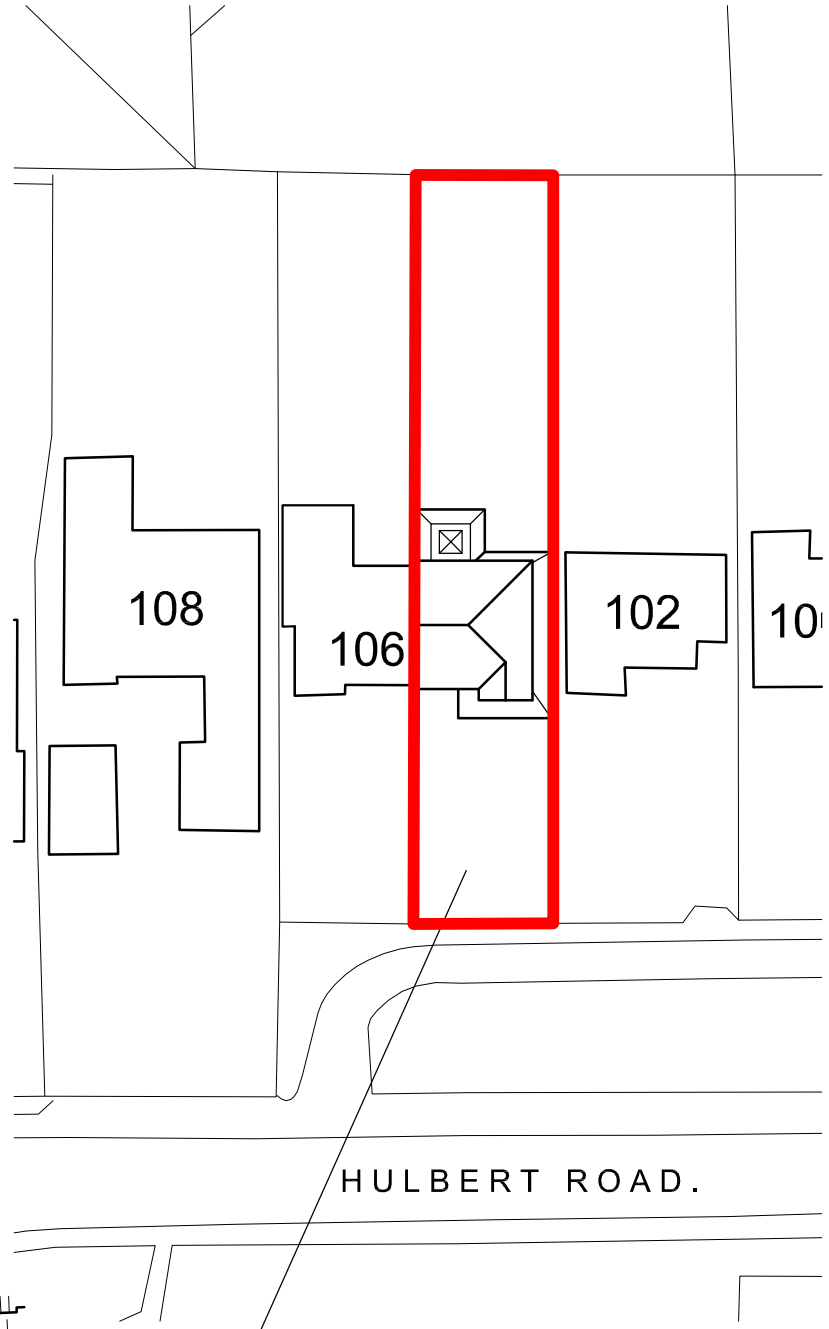

BLOCK PLAN (1:500)

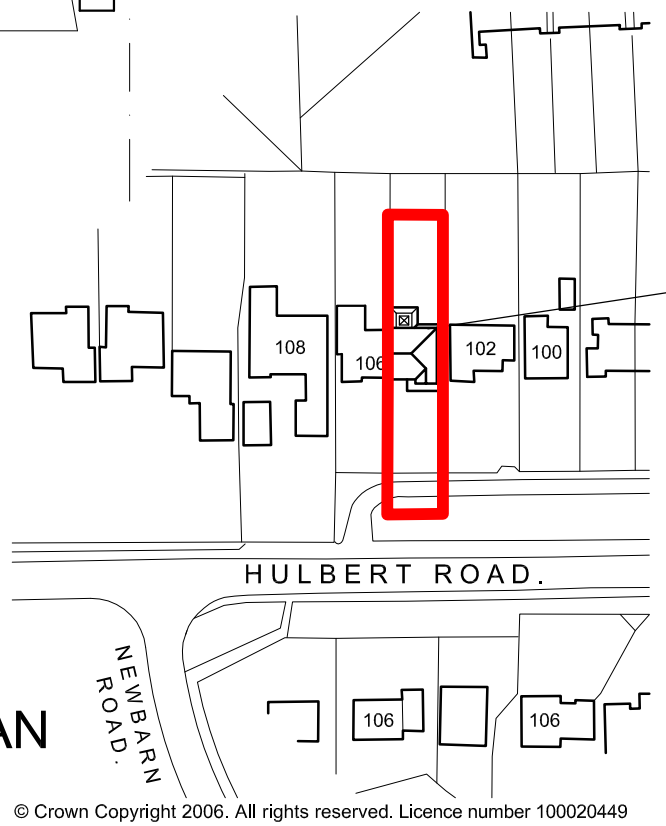

THE 'SITE'

LOCATION PLAN (1:1250)

© Crown Copyright 2006. All rights reserved. Licence number 100020449

Rev	By	Date	Note
C	L.O.	02/08/2011	Block and Location plans updated.
B	L.O.	14/07/2011	Extension reduced to 3.0m in depth
A	L.O.	25/05/2011	Additional road name indicated on Location Plan

Client: Mrs M. Jackson

Job: 104 Hulbert Road
Bedhampton
West Sussex.

Drawing: Proposed Garden Room
Existing and Proposed Plans

Date: March 2011 Scale: 1:100@A3

Drawn By: L.O. Dwg. No. 020211/SL-010 C

Cube17 Limited, 19 Parkfield Avenue, Bognor Regis, West Sussex, PO21 3BW. Tel. - 01749 900023 - email. info@cube17.co.uk

cube17