
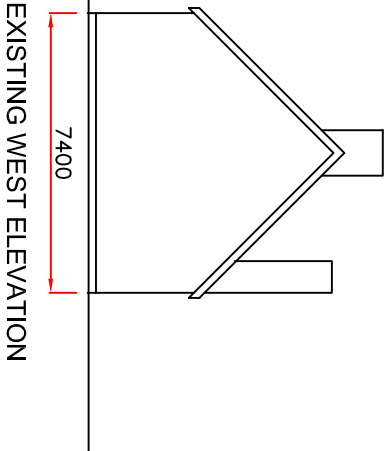
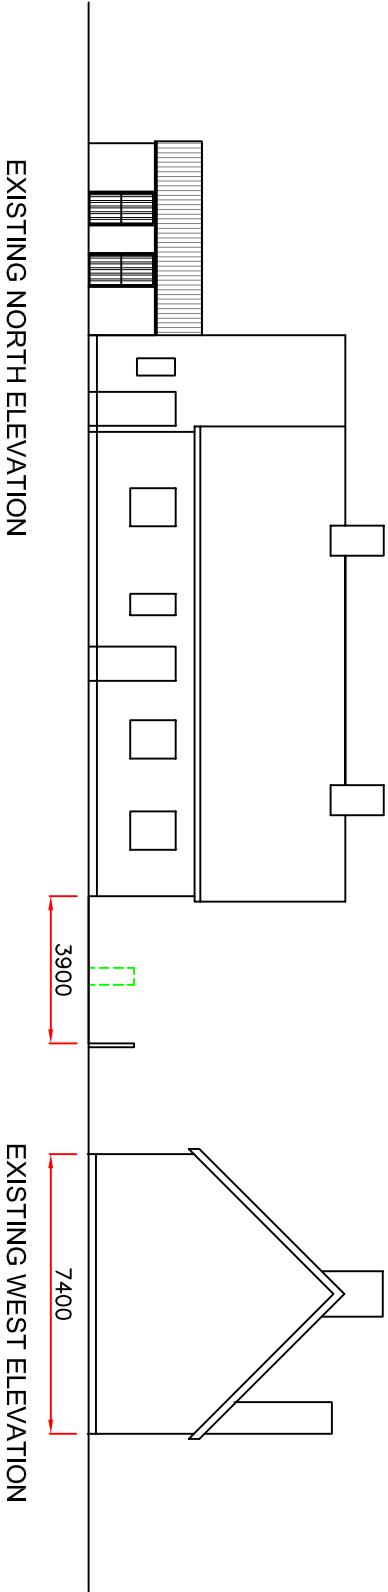
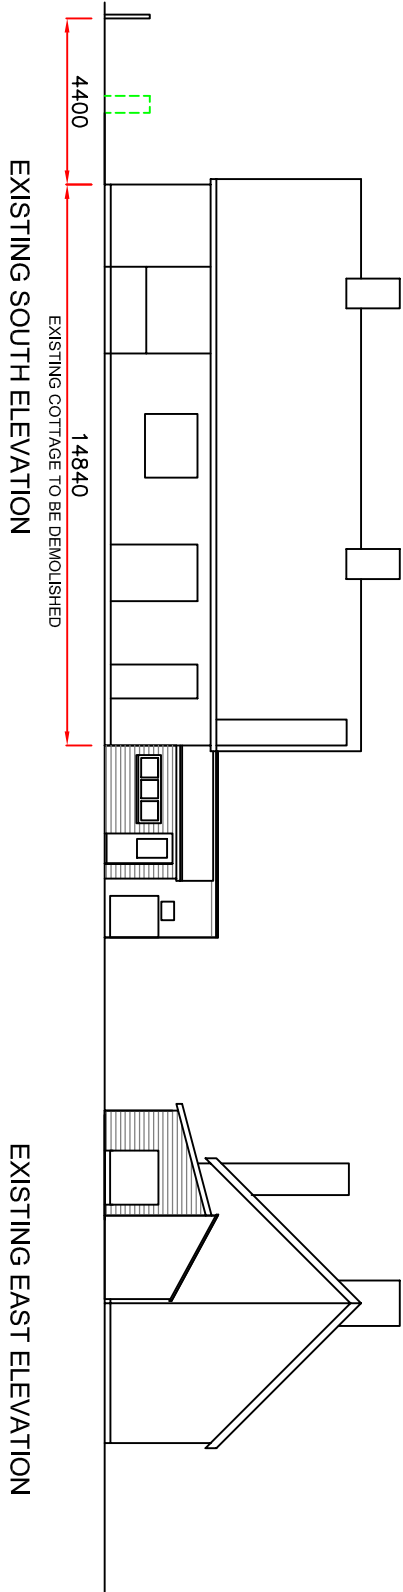
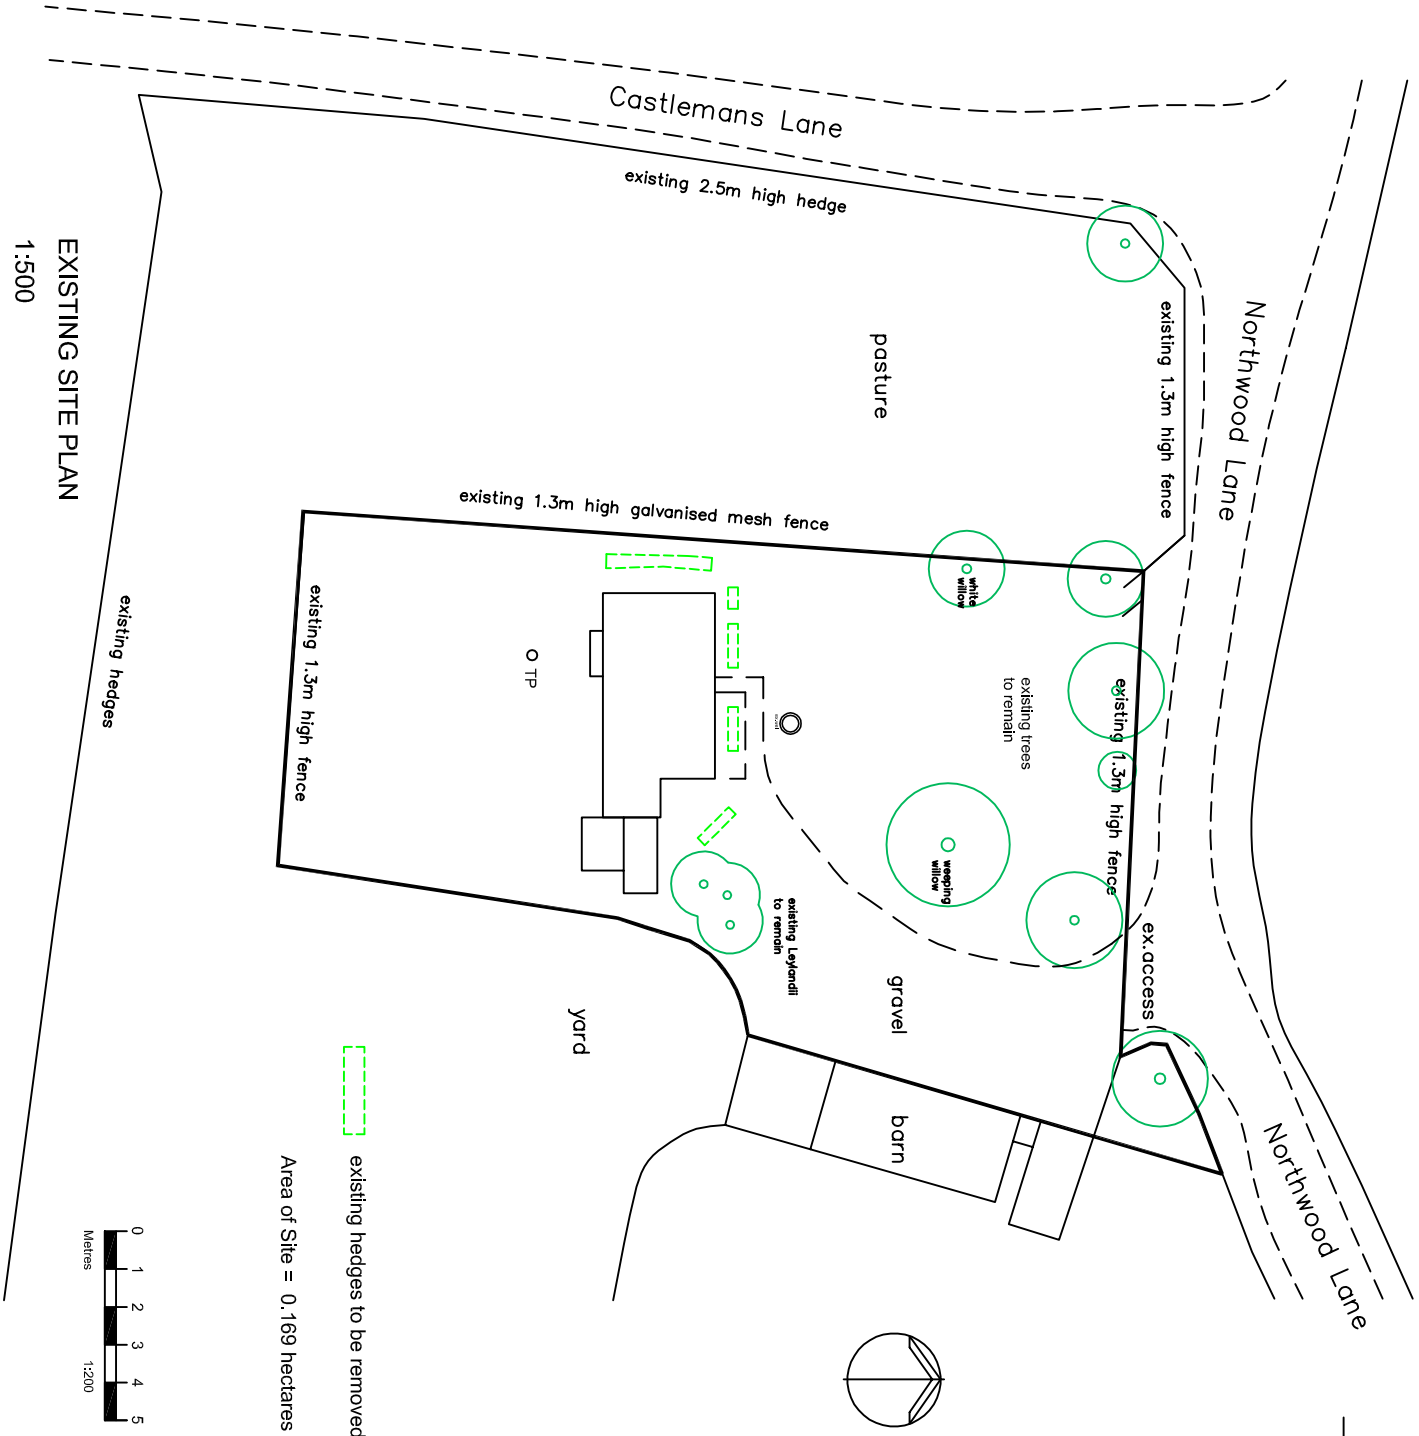


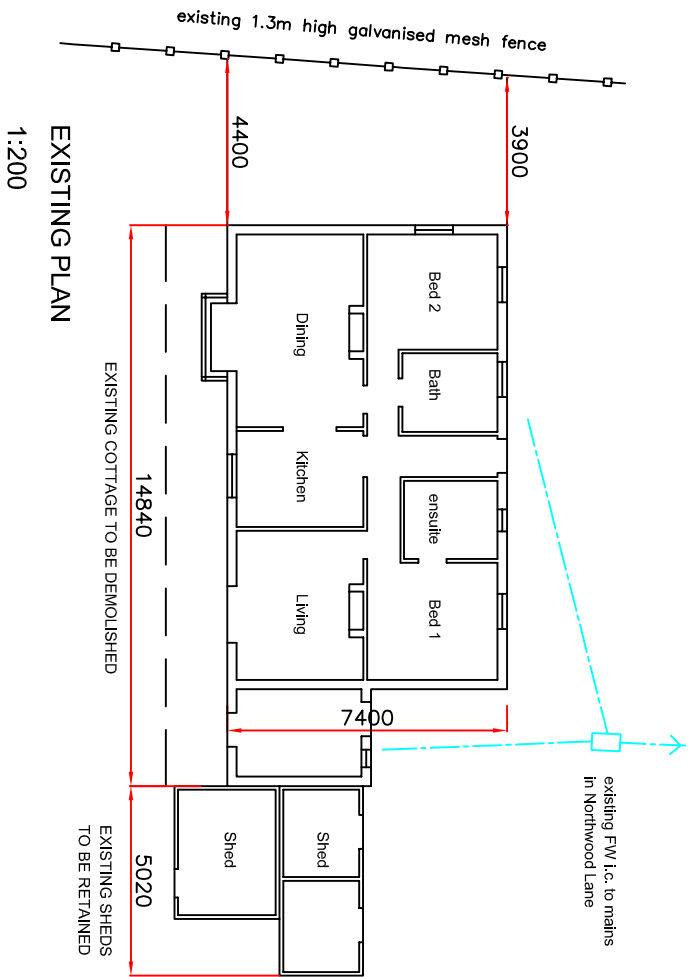

Existing Plans

Proposed New 4 Bedroom House at
Monlas, Northwood Lane, Hayling Island

Chris Cratch
ARCHITECTURAL CONSULTANTS

Tel: 01243 389004 M: 07958 548597

E: chris.cratch@btinternet.com

SCALE 1:200 1:500

DATE January 2012

DRAWING NO 12/002/01

SHEET A3

This drawing is copyright and must not be reproduced, copied or handed to a third party without written consent