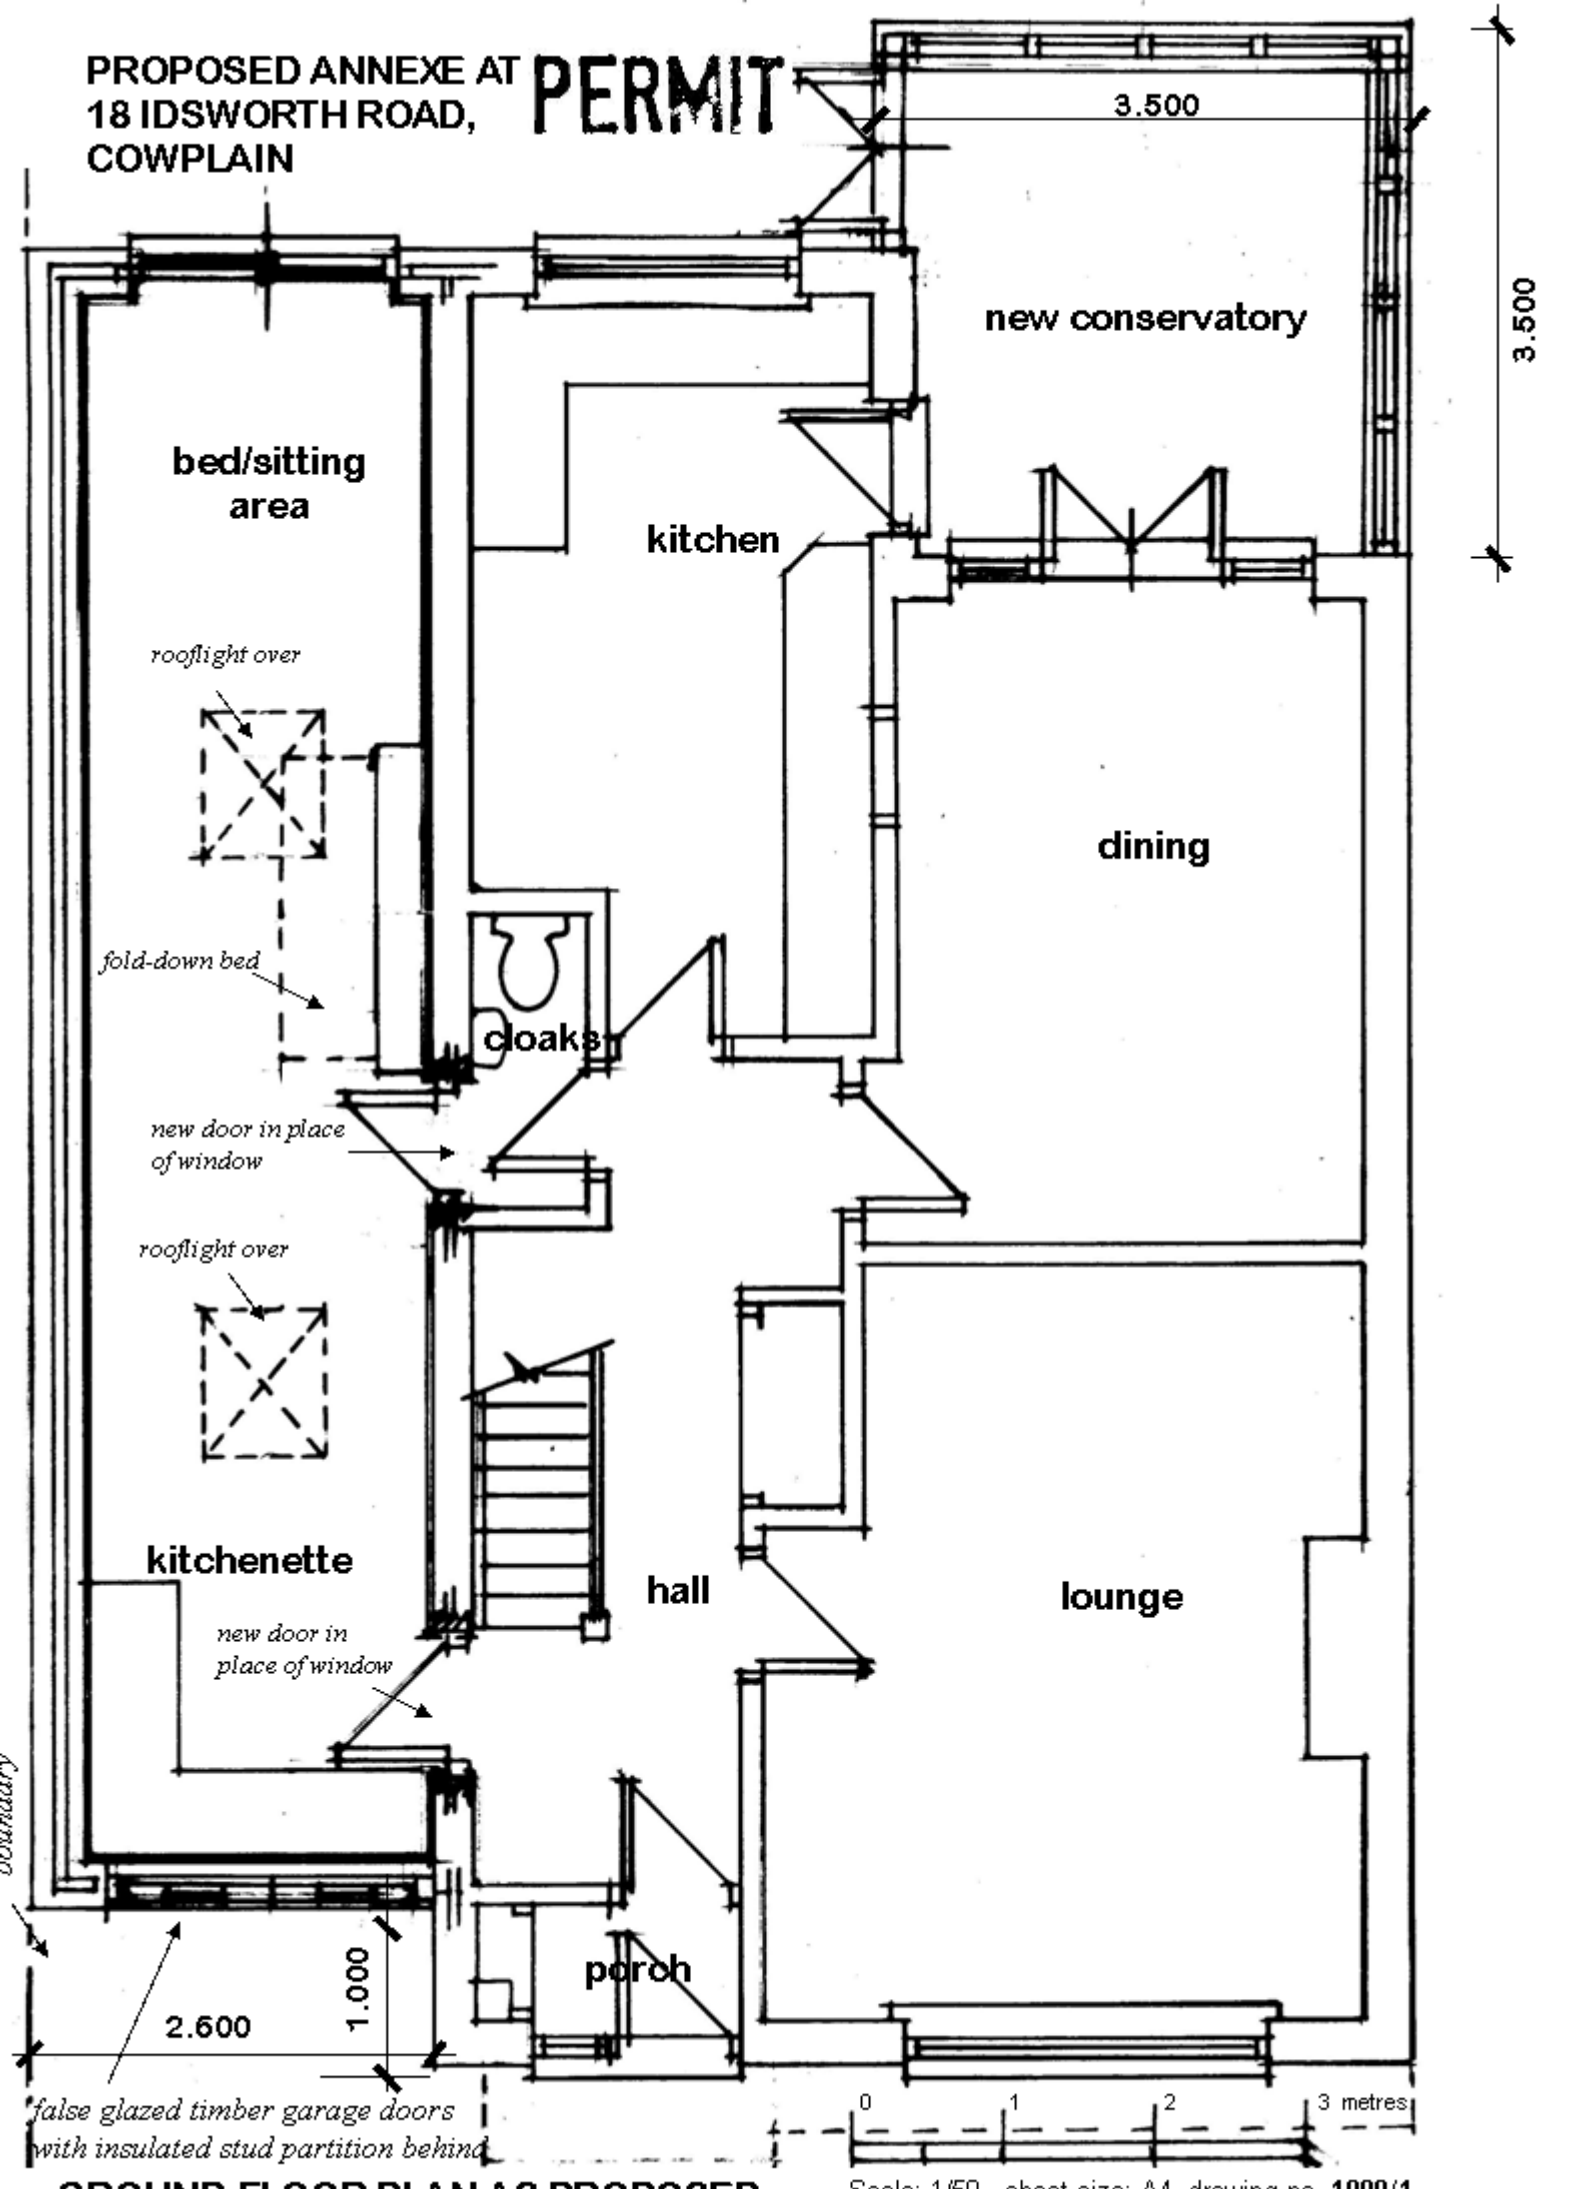



**GROUND FLOOR PLAN AS PROPOSED**

Scale: 1/50 sheet size: A4 drawing no. **1900/1**