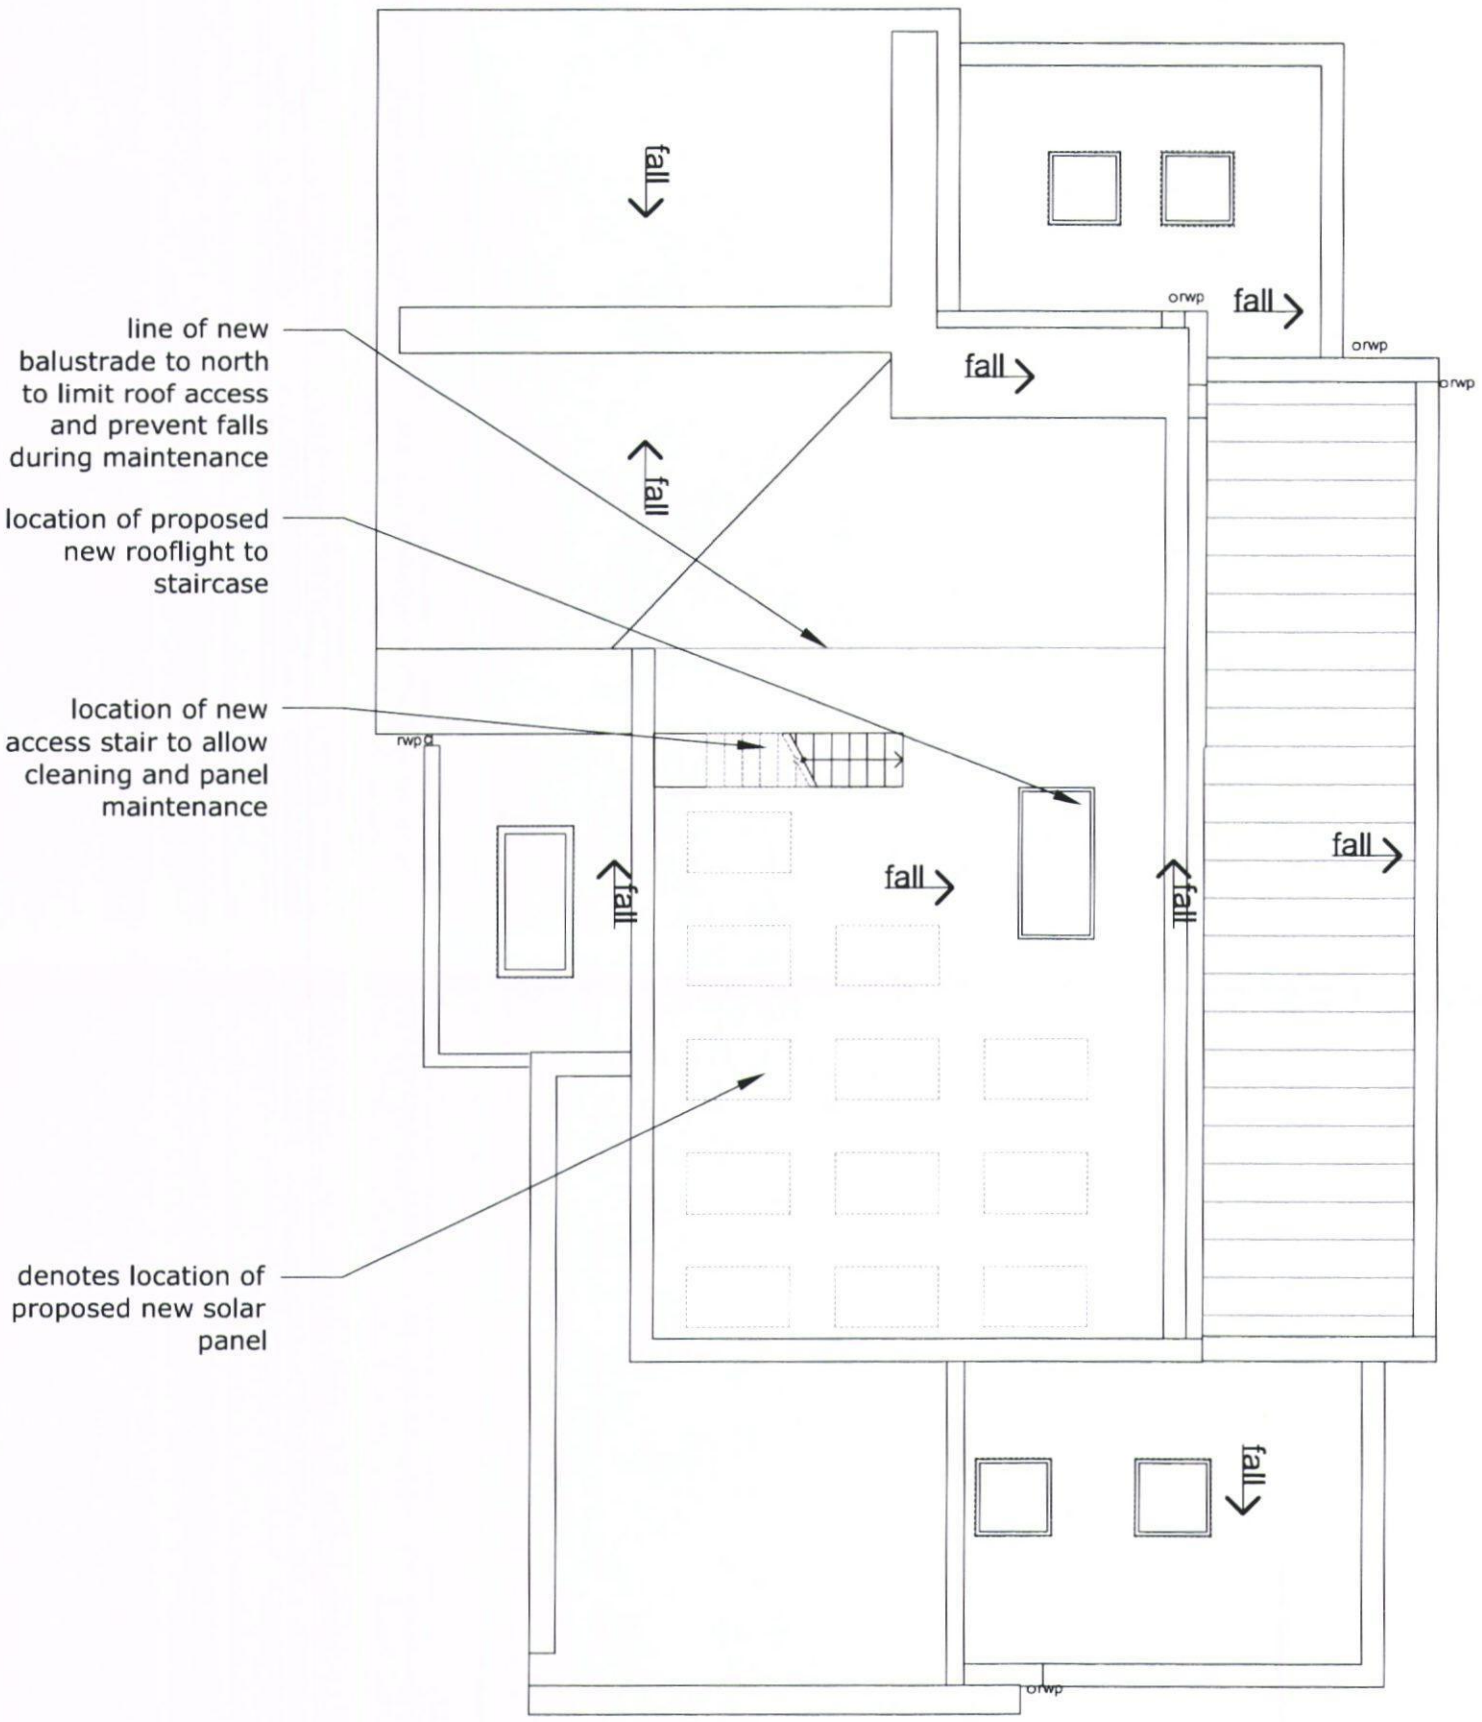

roof plan 1:100

HAVANT BOROUGH COUNCIL
DEVELOPMENT CONTROL
24 MAY 2012
RECEIVED

is drawing is not for construction
is drawing is the property of:
/ell design
beaconsfield avenue
sham
rtsmouth
6 2pt

revisions
a/18.05.2012/roof maintenance access shown; solar panels shown; new rooflights shown
b/21.05.2012/items on roofs annotated

scale
1:100 @ A3

job name
ivory house

dwell design ltd

scale bars
1:100 0 1 2 5

date
april 2011

job number
11015

drawing number
(pl)08

drawing name
proposed roof plan

status
planning

revision
b