


**PROPOSED PAIR OF ONE/TWO BEDROOM HOUSES.
LEGION ROAD, HAYLING ISLAND, HANTS.
FOR PENNANT LTD.**

PLANNING ONLY DRAWING

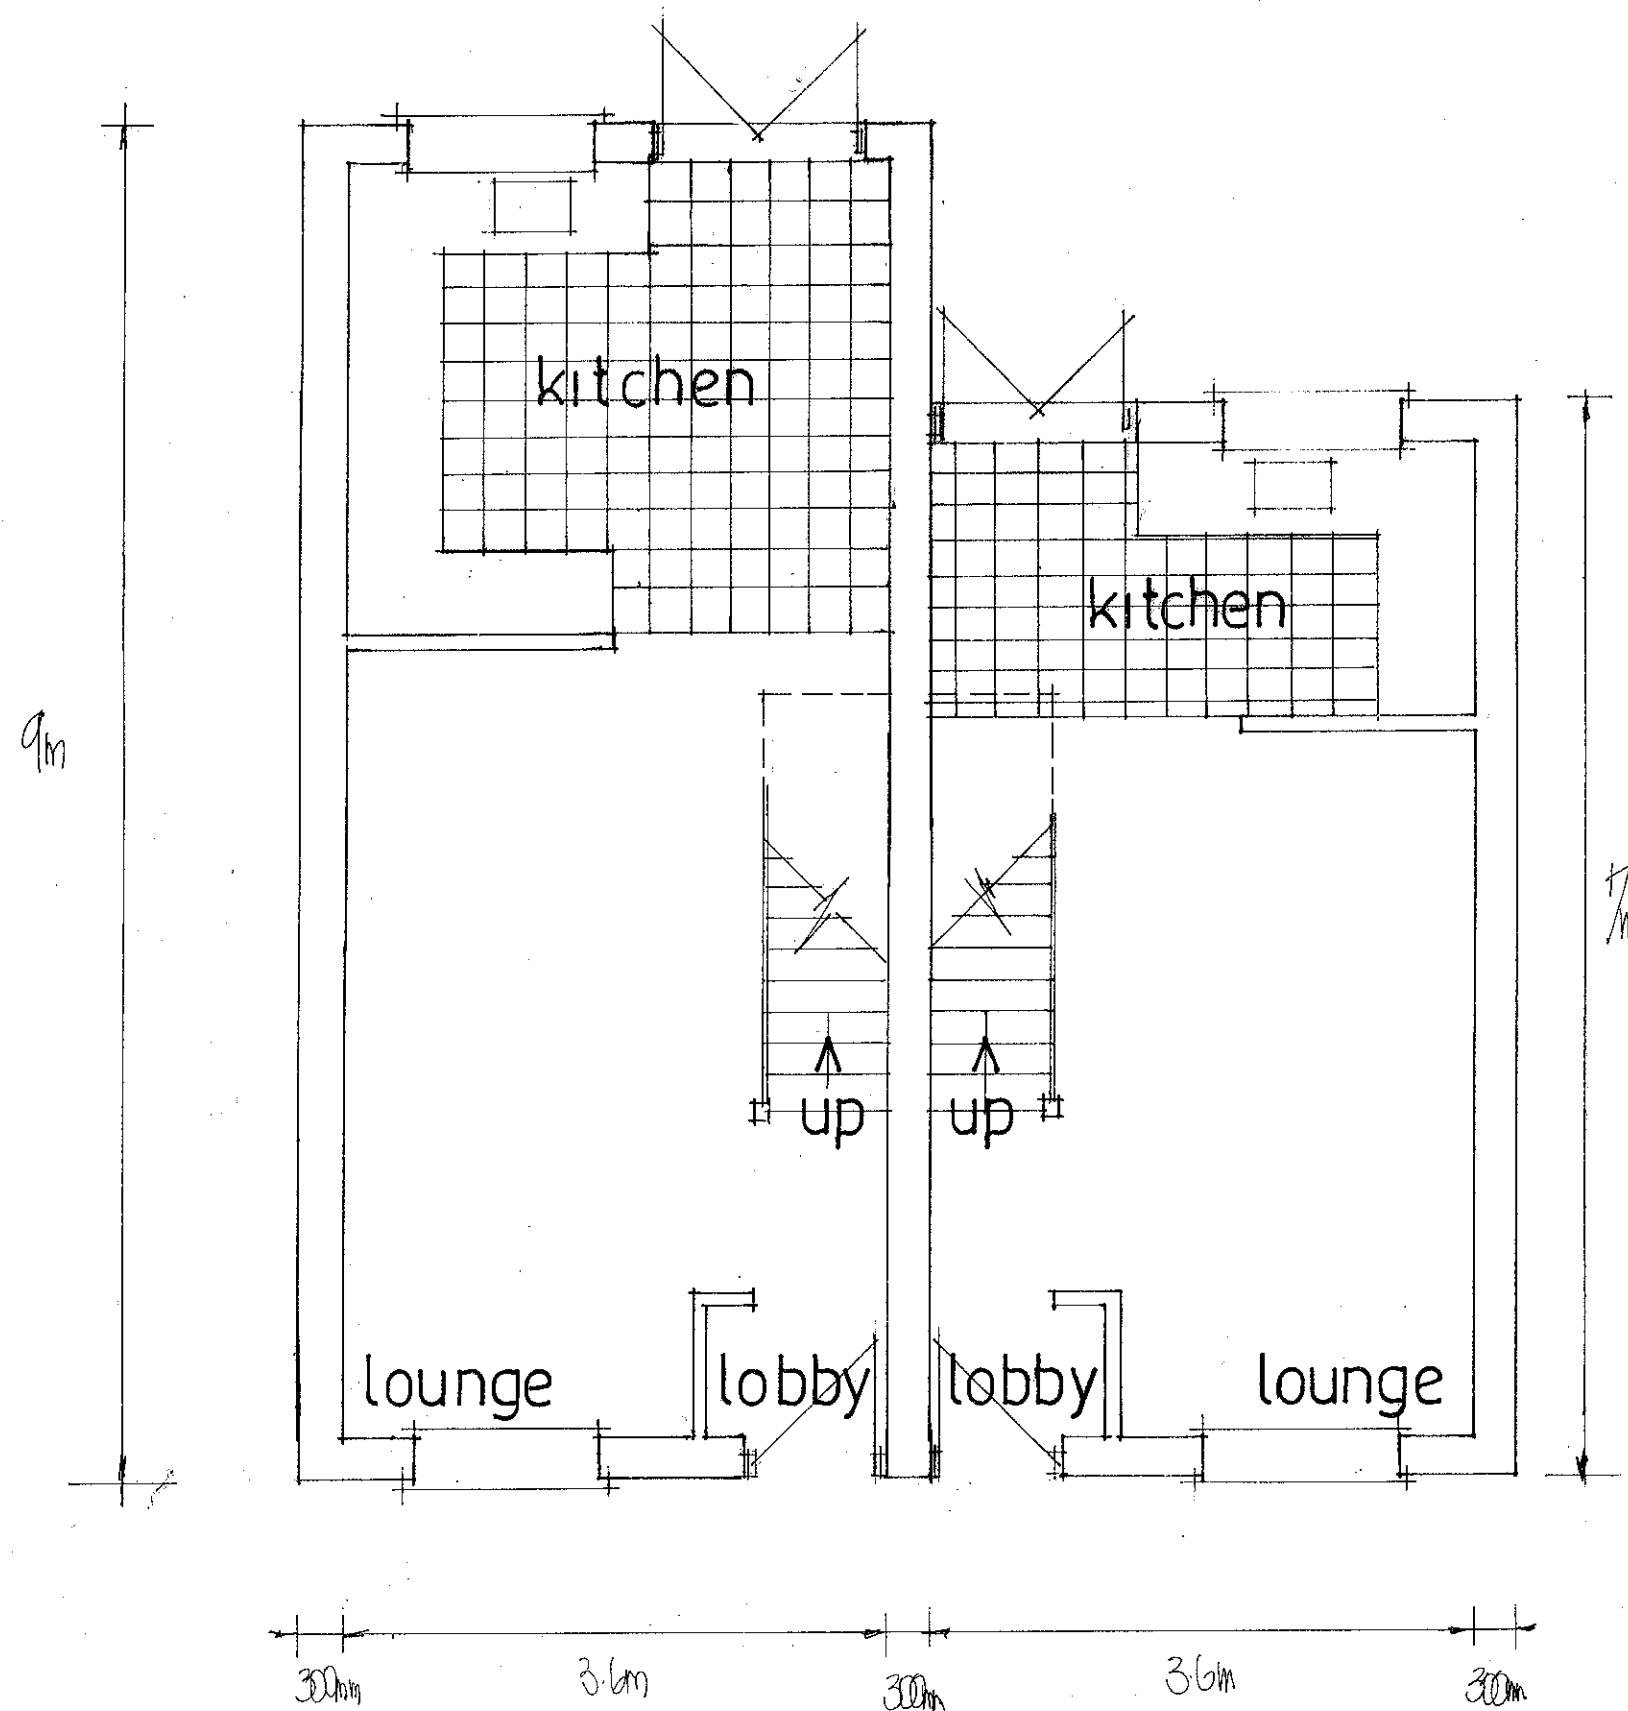

date may 2012
scale 1:50

PETER J. WALKER MRICS
CHARTERED SURVEYOR
182 SEAFRONT, HAYLING ISLAND, HANTS
PO11 9 AN

TEL: 02392 467571