
TREE LIST

Ref.No	Name	Trunk (mm)	N	S	E	W	Height	Comments.
			Spreads in meters					
No.001	POP	500	5.5	4.0	7.0	5.5	14.0	
No.002	POP	600	3.5	7.0	5.0	6.0	12.0	
No.003	FIR	150	2.0	1.0	2.0	1.0	8.0	
No.004	FIR	250	3.5	2.0	2.0	2.0	8.0	
No.005	FIR	200	2.5	3.0	2.0	2.0	8.0	
No.006	FIR	400	3.2	3.0	3.0	3.0	8.0	
No.007	FIR	300	2.0	3.5	3.0	2.0	8.0	
No.008	FIR	300	2.0	4.0	3.0	1.0	8.0	
No.009	FIR	300	2.5	4.0	3.0	2.5	8.0	
No.010	FIR	150	2.5	2.5	2.0	1.0	8.0	
No.011	FIR	450	4.0	4.0	4.0	4.0	8.0	*2
No.012	FIR	200	3.0	0.0	0.0	2.5	8.0	
No.013	FIR	150	0.5	2.5	1.0	2.0	8.0	
No.014	FIR	300	3.0	2.5	2.0	2.0	8.0	
No.015	FIR	300	3.0	3.0	2.0	2.0	*2	
No.016	YEW	400	2.5	4.0	3.0	4.0	8.0	
No.017	FIR	200	2.0	2.0	2.0	2.0	10.0	*2
No.018	SYC	150	2.5	2.5	2.5	2.5	12.0	
No.019	SYC	200	4.5	2.0	3.0	1.5	12.0	
No.020	SYC	200	4.0	3.0	3.0	1.5	12.0	*2
No.021	FIR	230	2.5	1.8	2.0	2.0	6.0	
No.022	SYC	230	2.5	3.5	3.5	2.0	9.0	
No.023	FIR	500	3.0	2.0	3.0	1.5	4.0	M
No.024	FIR	500	2.0	2.0	3.0	2.0	5.0	M
No.025	FIR	400	2.0	2.0	3.0	1.0	5.0	M
No.026	SYC	850	6.0	7.0	7.0	7.0	15.0	
No.027	HTN	120	2.5	2.5	2.5	2.5	5.0	*4
No.028	OAK	500	3.0	5.0	5.0	6.0	12.0	
No.029	OAK	400	3.0	2.0	5.0	5.5	12.0	
No.030	OAK	350	3.5	2.0	5.0	4.0	12.0	
No.031	CHY	300	3.5	1.0	3.0	5.0	8.0	
No.032	CHY	150	1.5	1.5	2.5	1.5	10.0	
No.033	CHY	200	1.5	2.0	4.0	1.0	10.0	
No.034	BCH	500	5.0	5.0	5.0	5.0	11.0	
No.035	HTN	150	3.0	2.0	3.0	2.0	5.0	*2
No.036	BCH	400	2.5	4.5	5.0	5.0	9.0	
No.037	OAK	400	4.0	3.0	4.0	4.5	10.0	
No.038	OAK	280	4.0	4.0	4.0	4.0	7.0	
No.039	OAK	400	3.0	4.5	4.5	4.5	10.0	
No.040	ASH	300	4.5	2.5	3.0	5.0	12.0	
No.040	ASH	300	4.5	2.5	3.0	5.0	12.0	
No.042	ASH	250	3.5	4.5	2.0	5.0	10.0	*2
No.043	UNK	220	2.0	2.0	2.0	2.0	6.0	
No.044	FIR	150	2.0	2.0	2.0	2.0	8.0	*2
No.045	BAY	150	1.5	1.5	1.5	1.5	6.0	
No.046	OAK	350	4.0	3.0	5.0	4.0	10.0	

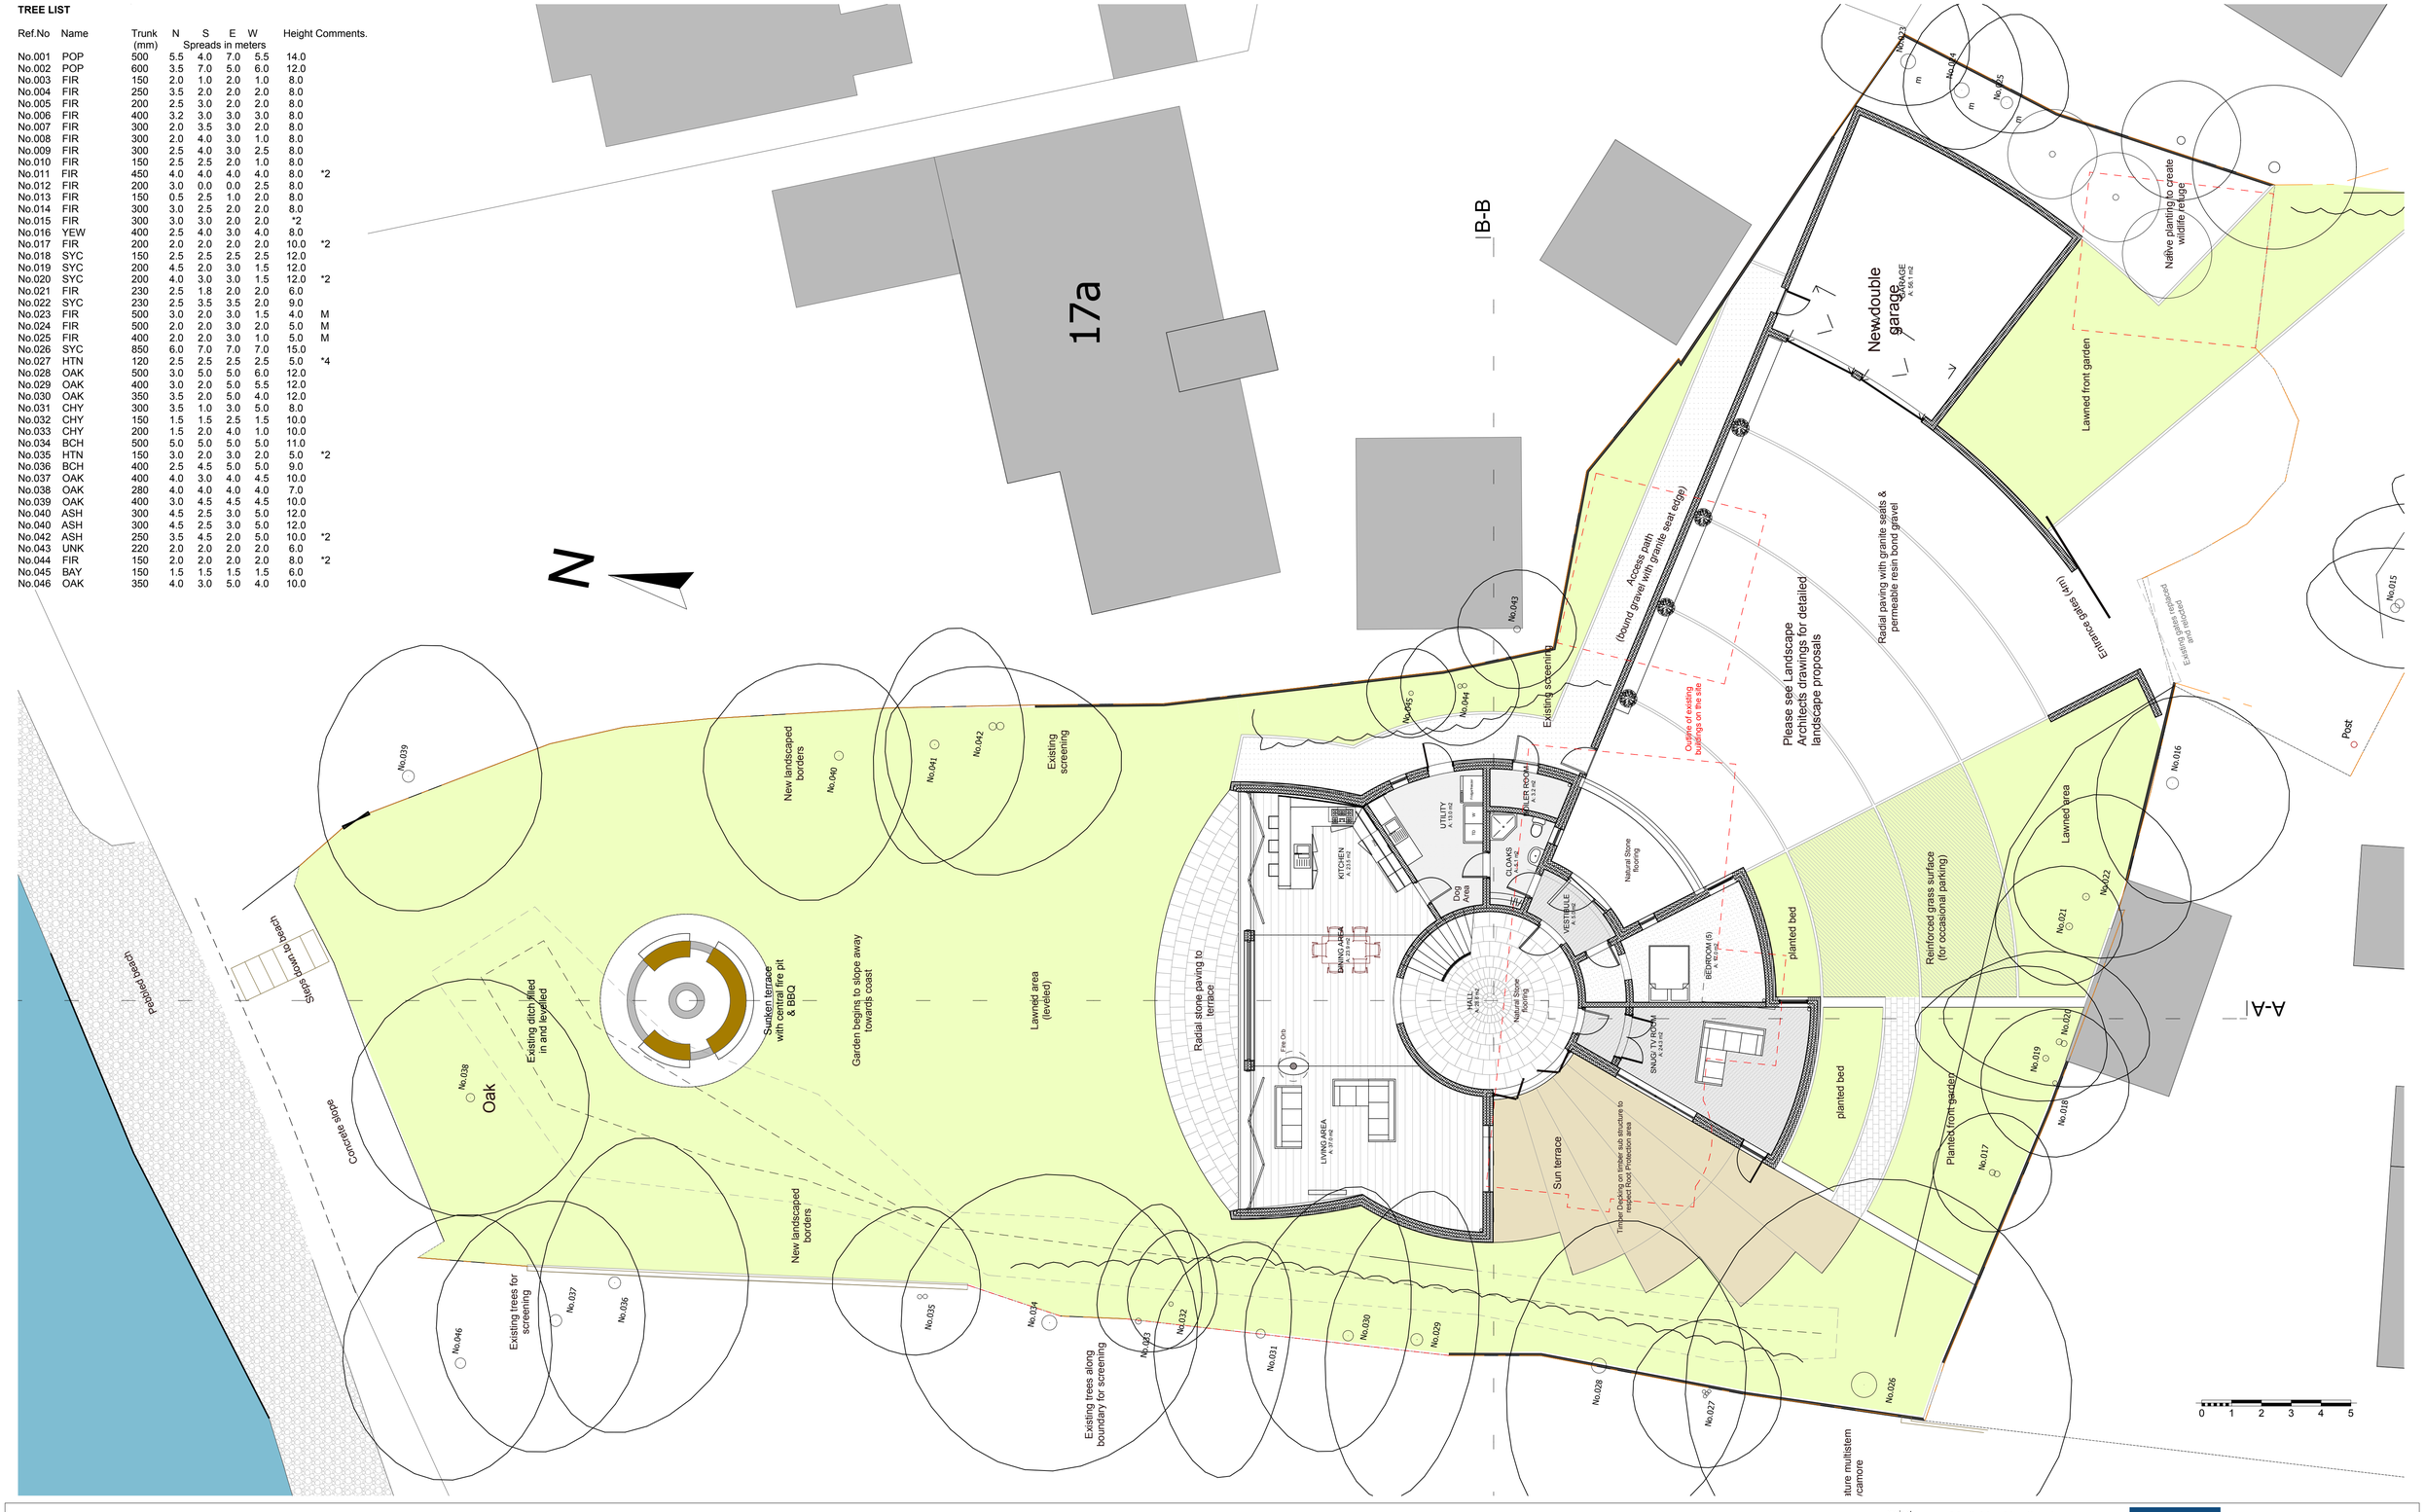

revisions & notes:			
	A	20.09.10	Revised following site visit
	B	18.11.10	Planning Application
	C	07/01/11	Proposed Jetty removed from application

0 100mm @A1

Note: All dimensions to be checked on site by the contractor before fabrication and erection. Figured dimensions to be taken in preference to scaled dimensions. This drawing is the copyright of the architects and must not be reproduced or used without their express consent, except for the purposes of a planning application. Electronic issue of this drawing to be confirmed by paper hard copy only.

project: Mr & Mrs Huntingdon
Replacement Dwelling
North Shore Road
Hayling Island, Hampshire

drawing name: Ground Floor Plan

status: PRELIMINARY

date: August 2010
scale: 1:100 @ A1
drawn: SB

pwparchitects
61 South Street, Havant, Hampshire PO9 1BZ
t: 023 9248 2494 f: 023 9248 1152
e: design@pwp-architects.com w: www.pwp-architects.com

Project No. **4746** drawing No. **1200** rev **C**