


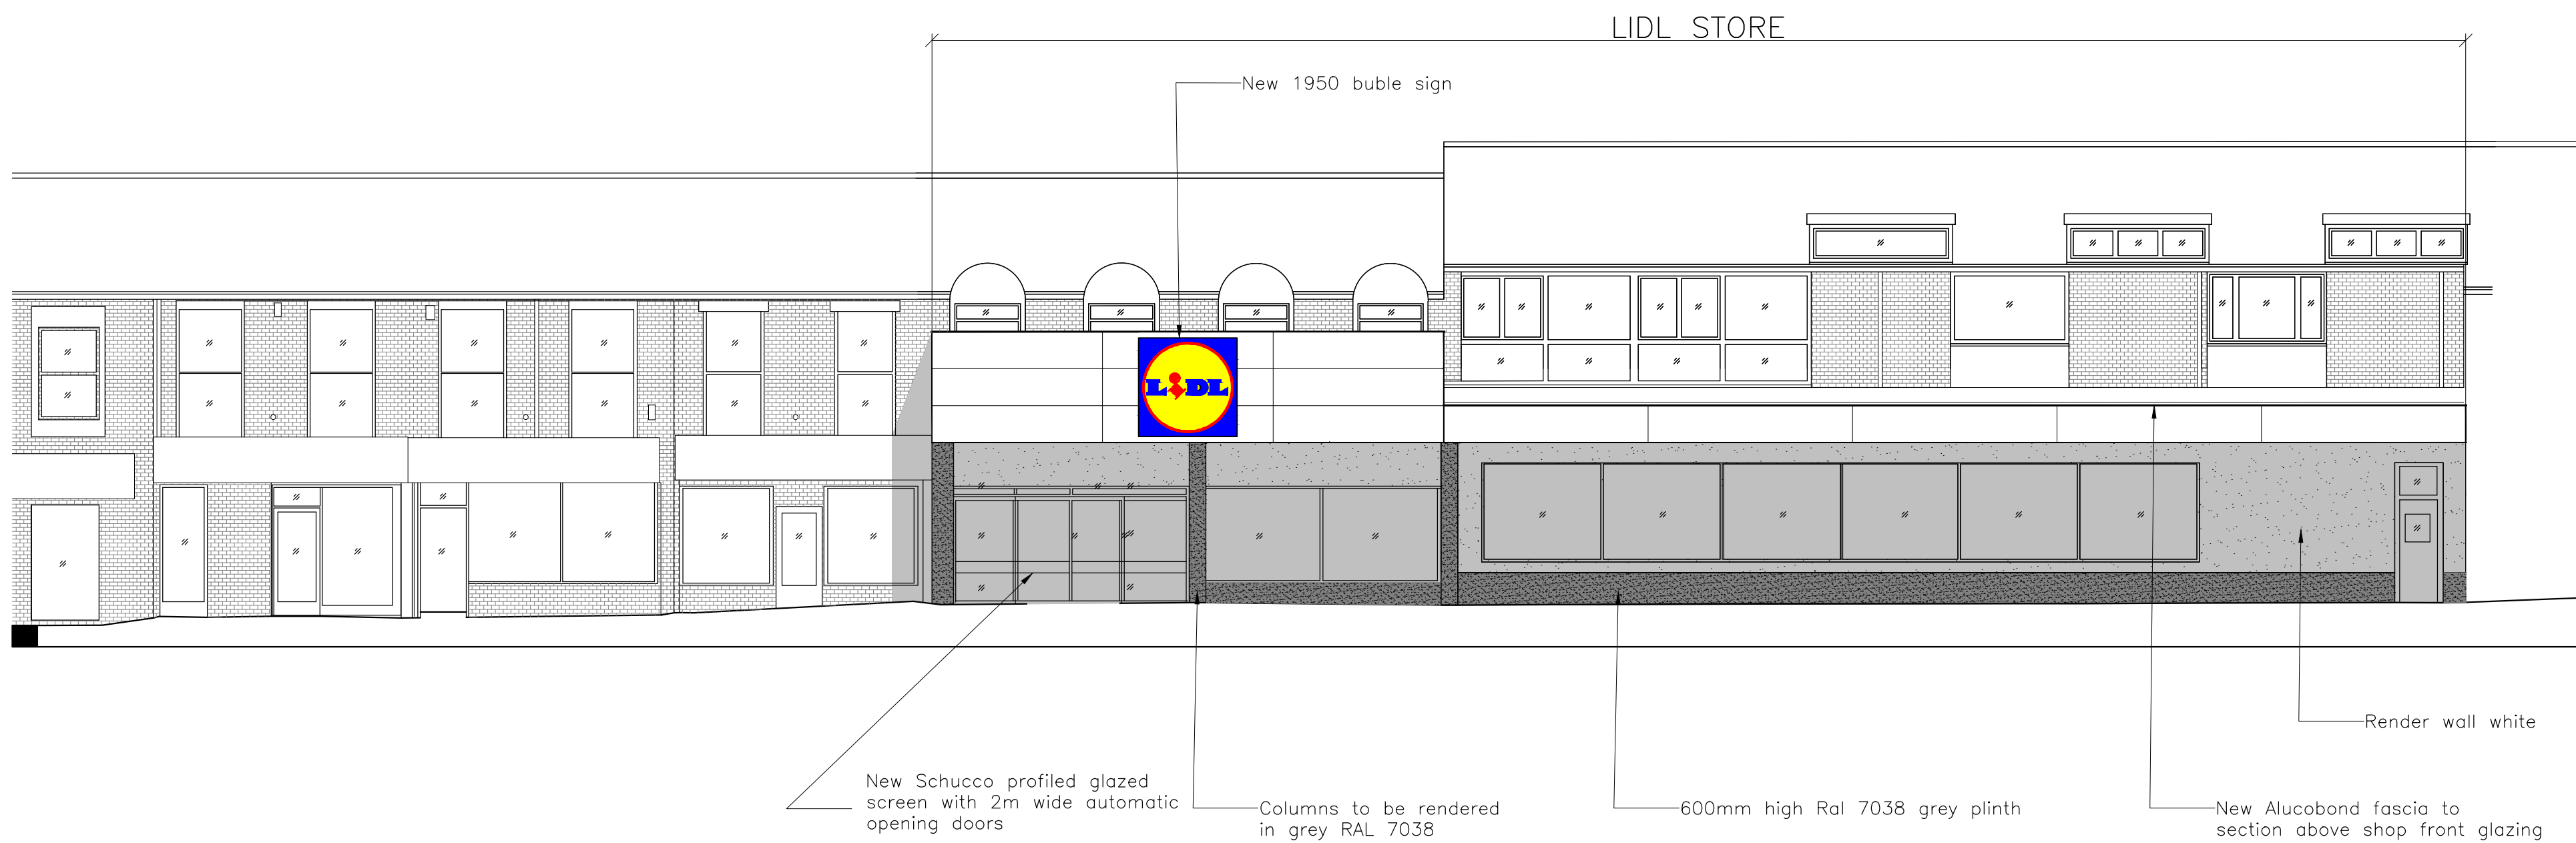


Elevation A
scale 1:100

KEY

- New white render to existing masonry
- New alucobond cladding
- Existing Brickwork
- New grey render



Elevation C
scale 1:100

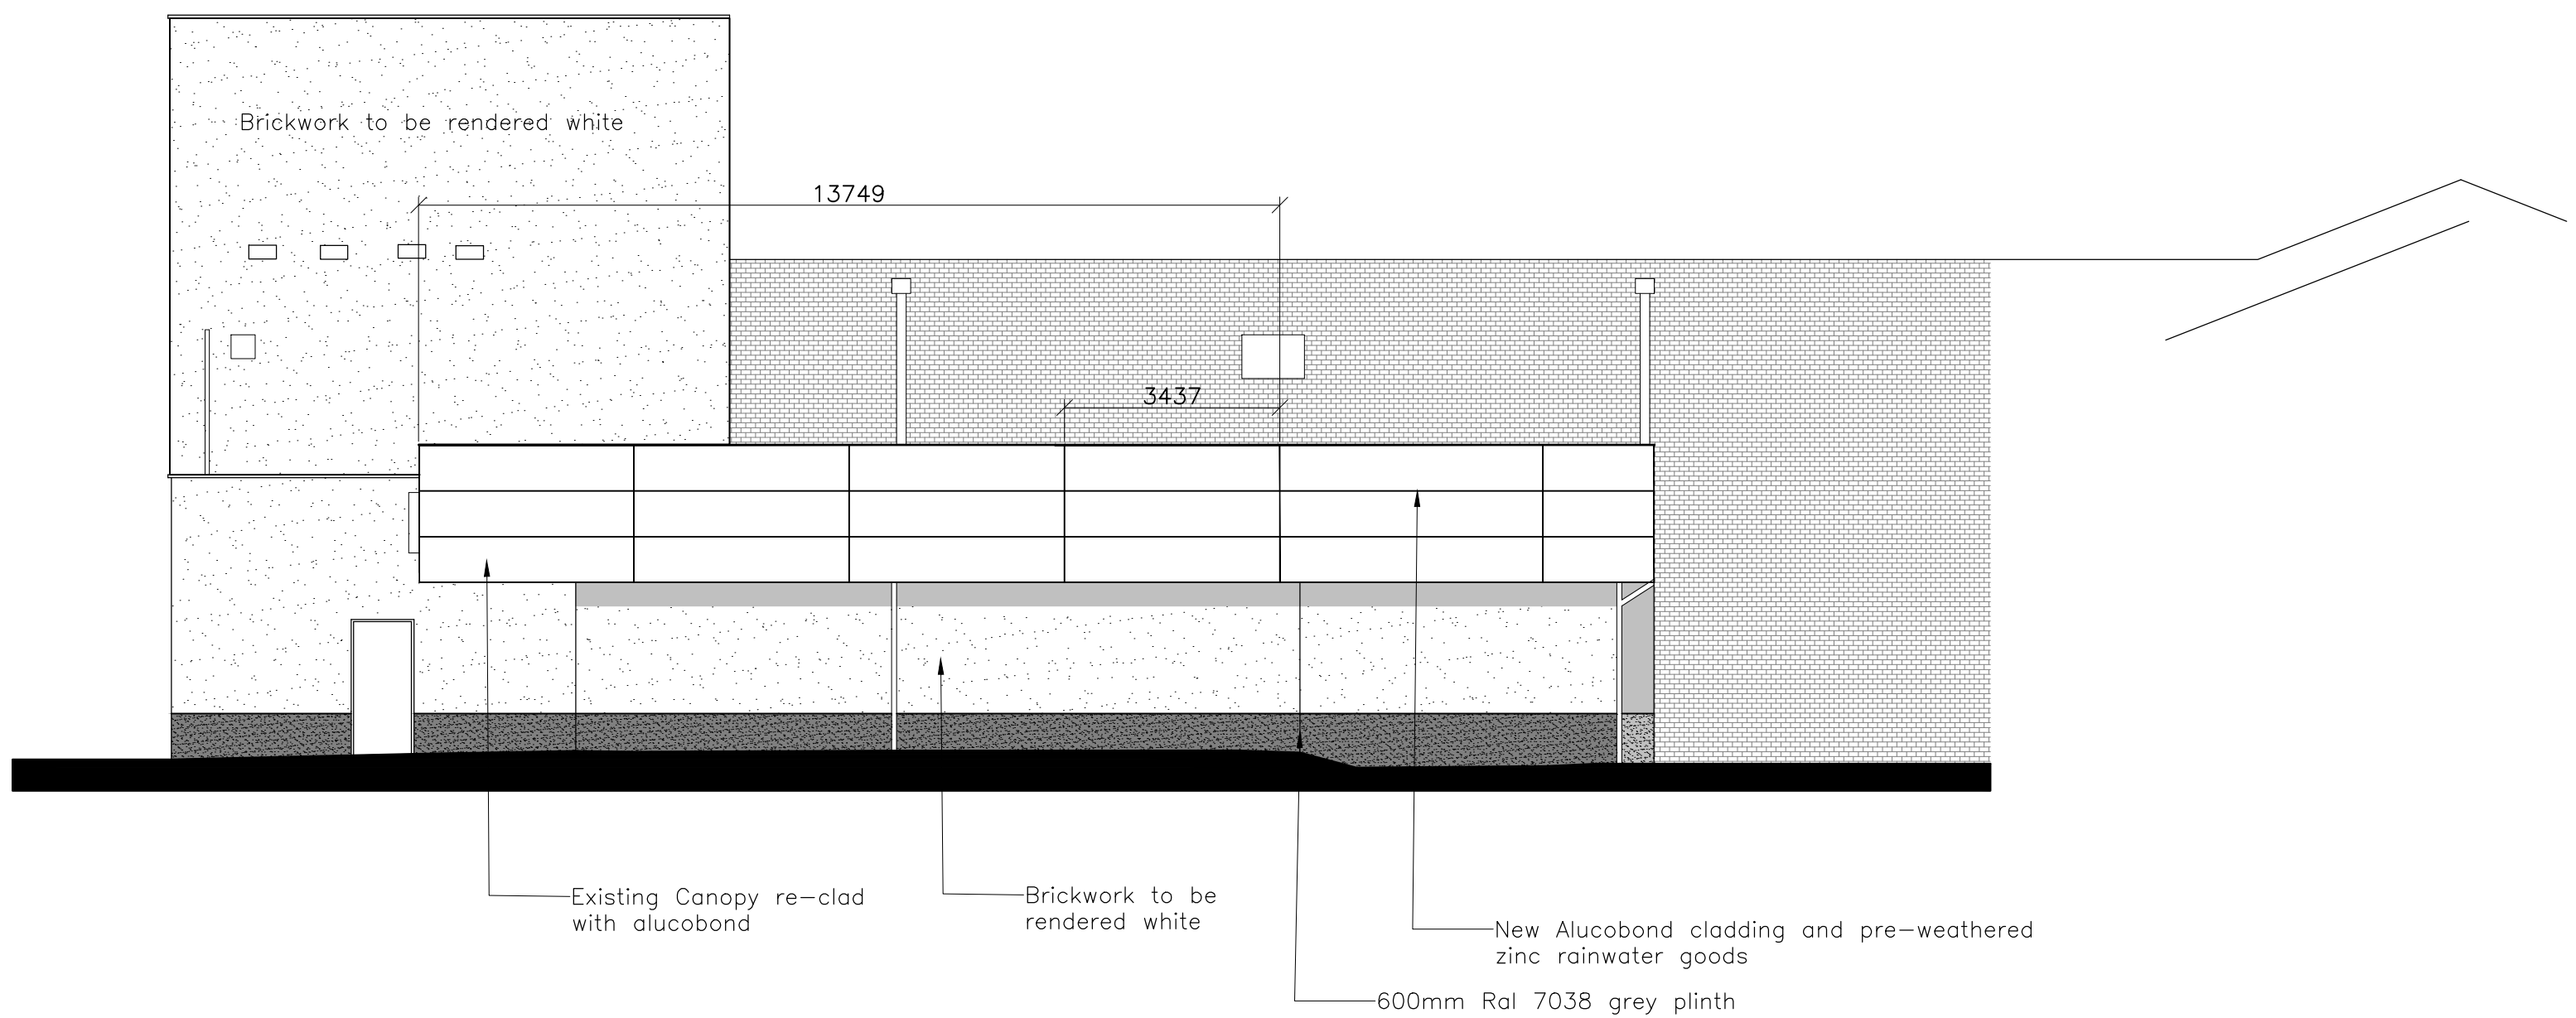

Elevation D
scale 1:100

Rev Description By Check Date
househamhenderson
architects
3 Charlcote Mews Staple Gardens Winchester Hampshire SO23 8SR
T 01962 835500 F 01962 835501 winchester@hharchitects.co.uk

Client
Lidl UK GMBH

Project
Lidl Waterloooville
Alterations

Drawing
Elevations as proposed

Scale 1:100	Date 08/12/10	Author EF	Checked TL
Project No 3596	Drawing No D002	Revision P2	