



FOR ADVERTISEMENT PURPOSES

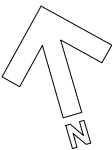

1. NOTES

- 1.1. All dimensions must be checked on site with only figured dimensions worked from. Any discrepancies must be reported to the Architect or Engineer immediately. This drawing is copyright.
- 1.2 This drawing is prepared to scale although the limitations of the printing process mean only figured dimensions should be used.

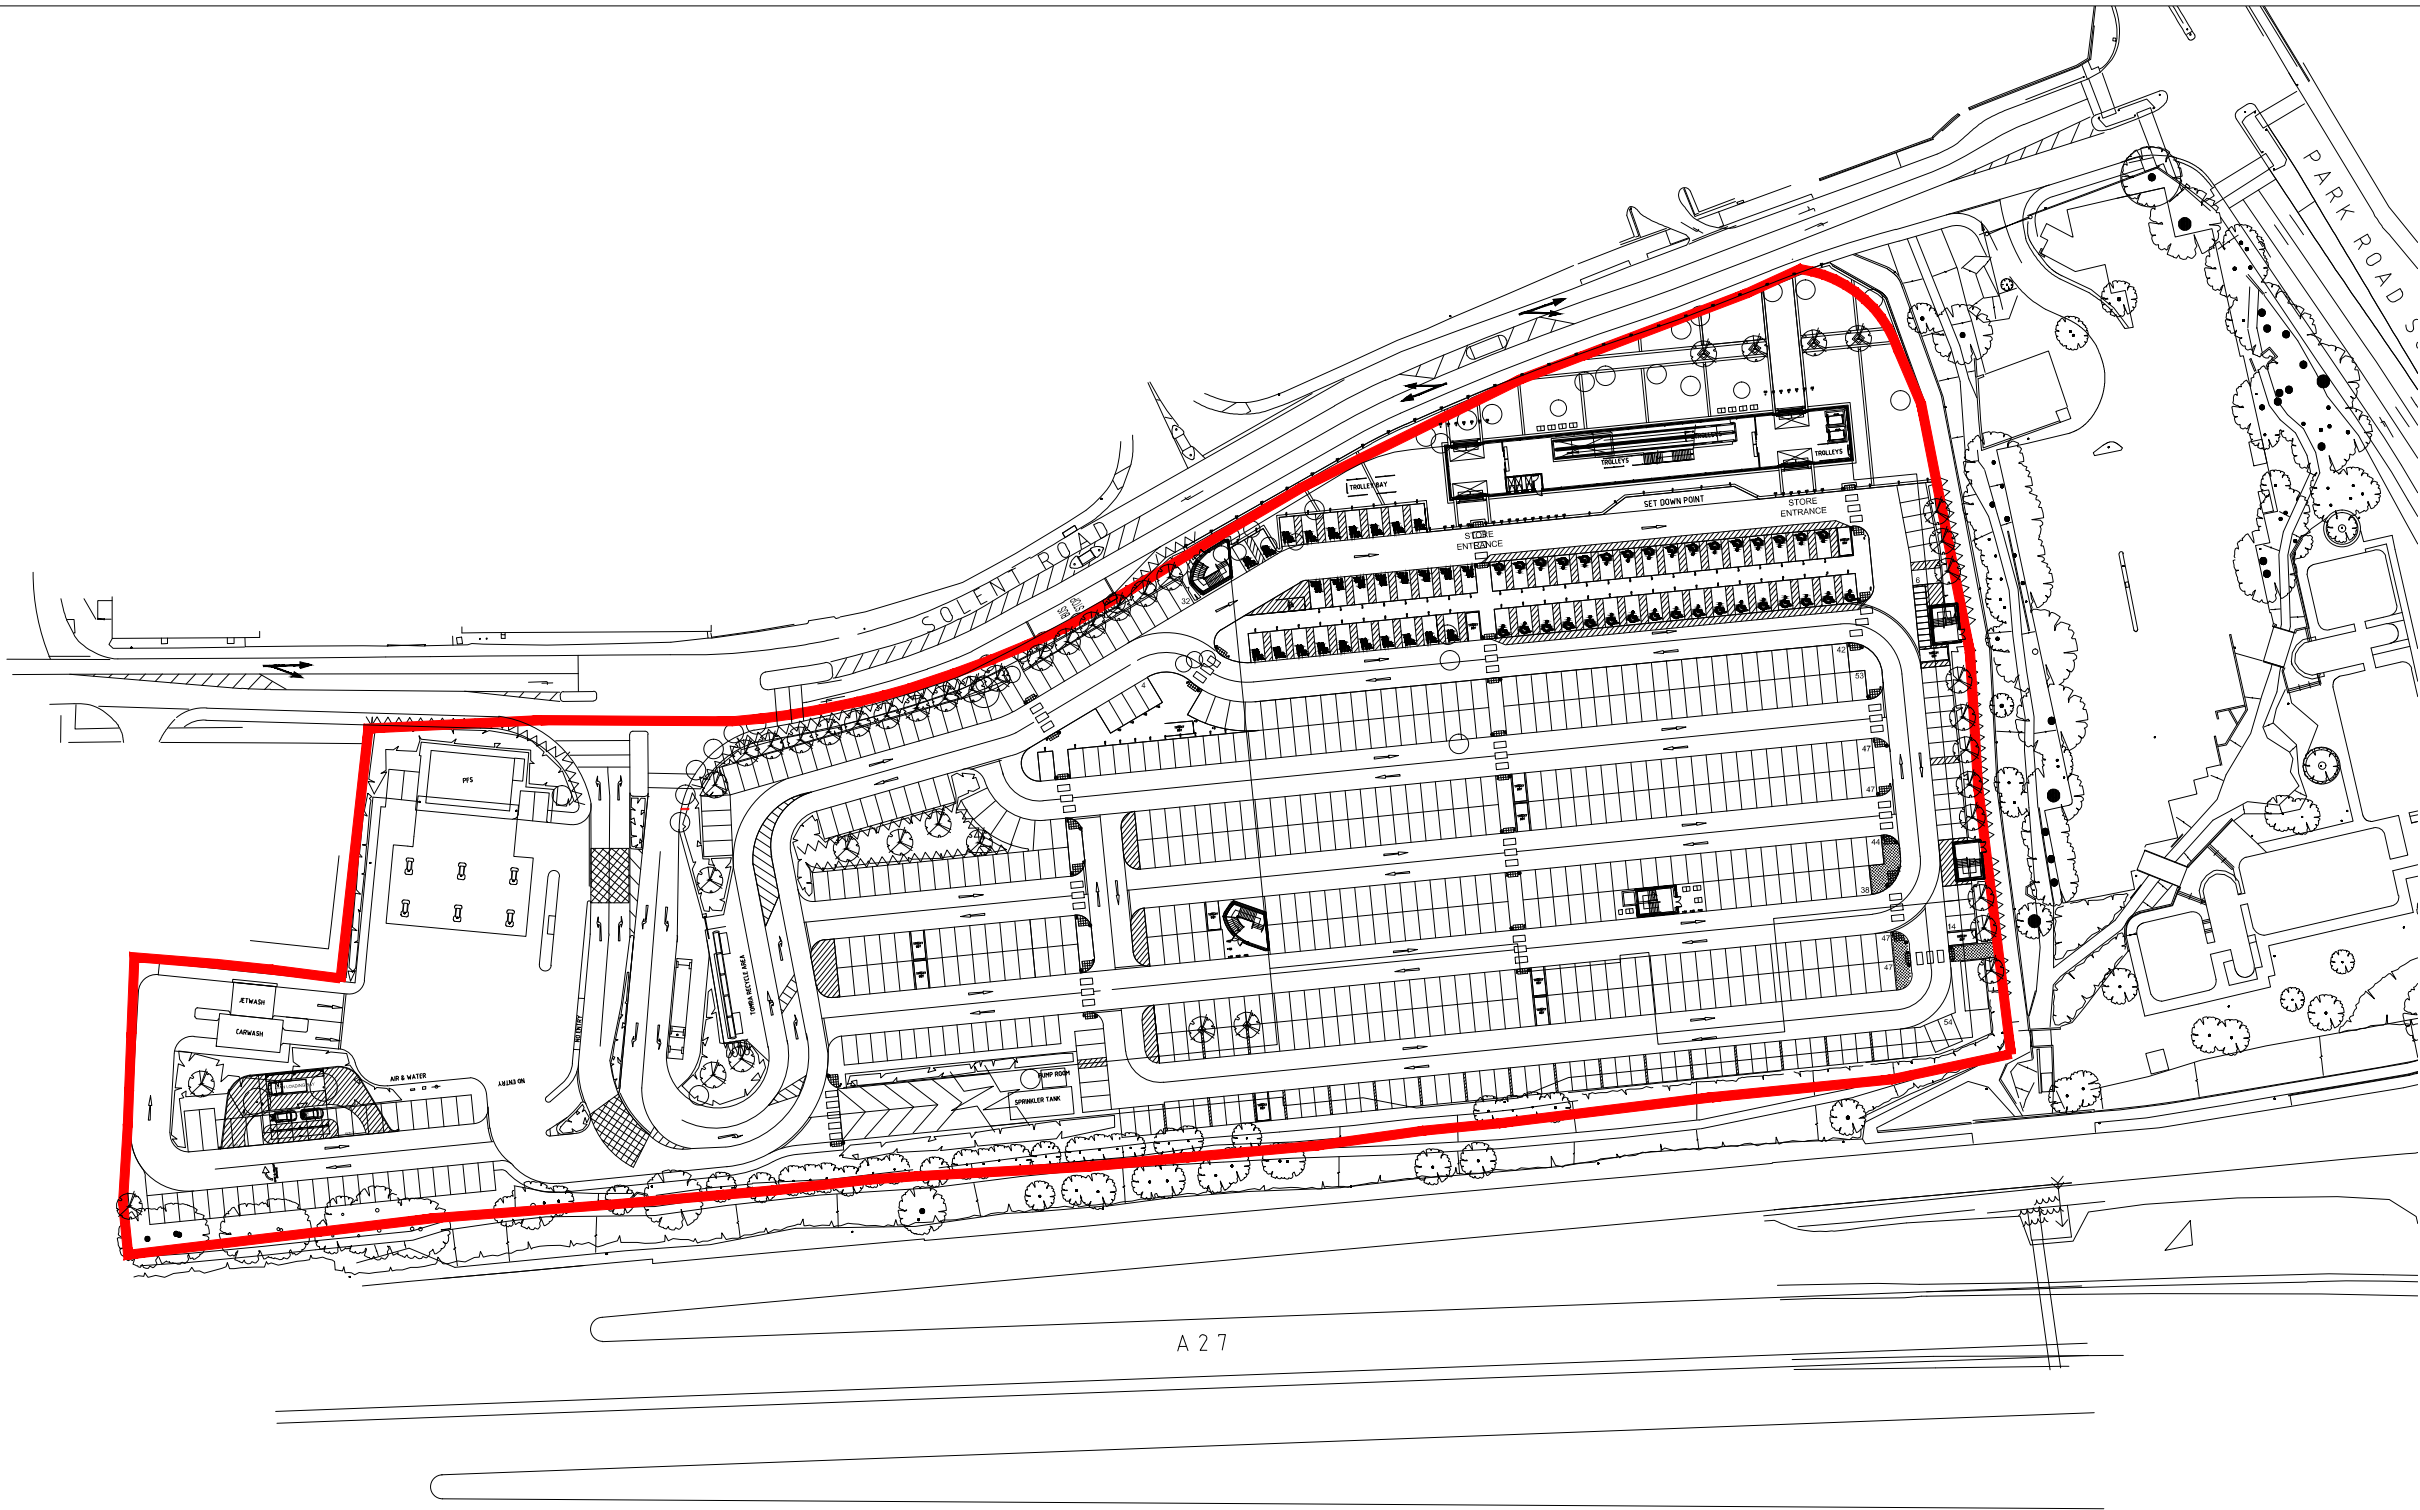

A 2 7

0 25 50 75 100 125

METRES

Ordnance Survey, (c) Crown Copyright 2011. All rights reserved. Licence number 100020449

Revision:

-

Description:

PROPOSED CLICK & COLLECT
TESCO STORE No. 6002,
HAVENT, HAMPSHIRE, PO9 1TR

BLOCK PLAN

Client:

TESCO

Scale:

1:1250@A3

Date:

September 2012

Drawn By:

MRL

CAD file name:

M:\2026\2026-P\2026(6002) P20

Checked By:

DNF

© bmd ARCHITECTS 2012

bmd
ARCHITECTS

Tel. 020 7357 6885 Fax. 020 7357 6887 E-Mail. mail@bmdarchitects.co.uk

CHARTERED ARCHITECTS
5 MAIDSTONE BUILDINGS MEWS
72-76 BOROUGH HIGH STREET
LONDON SE1 1GN

Drawing Number:

2026(6002)/P/20

Rev.:

-