Ordnance Survey® information.
© Crown copyright. All rights reserved.
Licence number: AR100007392

All feasibility studies are subject to full site survey. All dimensions are to be checked on site.

WATERLOOVILLE

NORTH

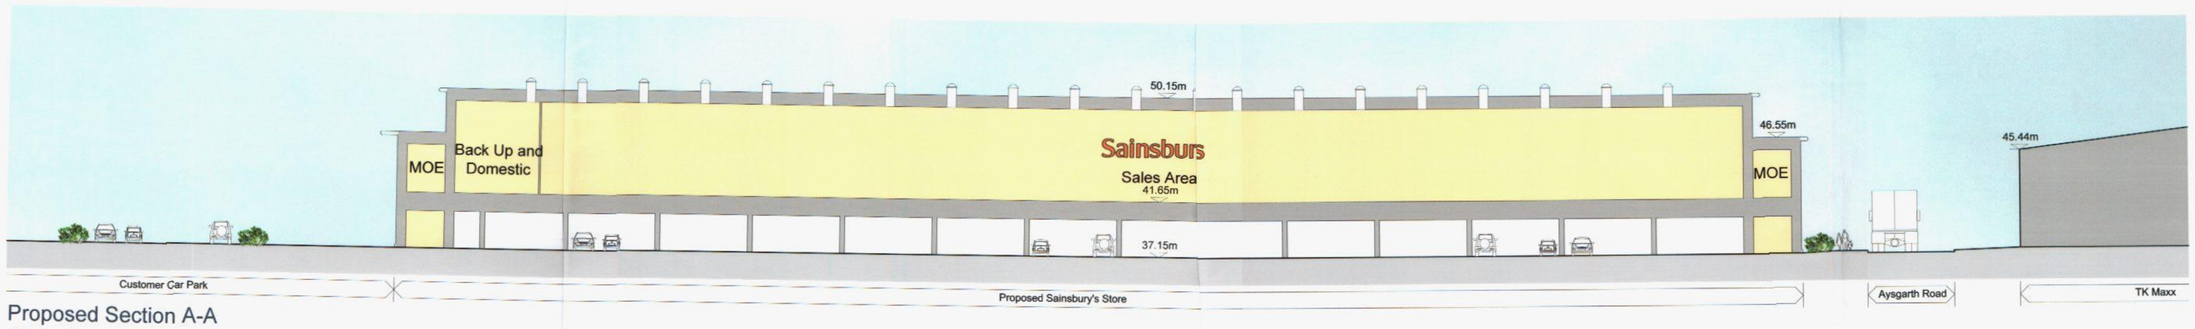

Proposed Section A-A
(Section thru' store)

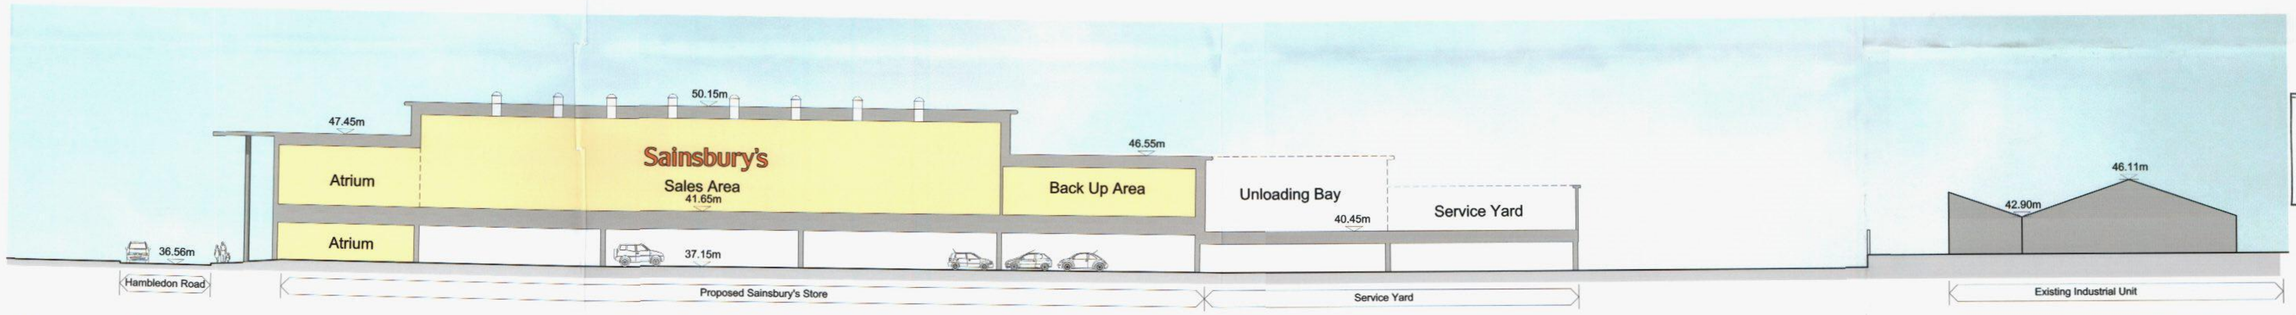

Proposed Section B-B
(Section thru' store)

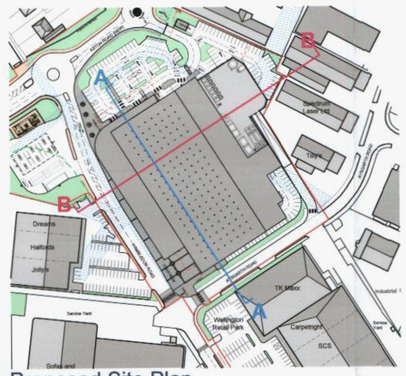

Proposed Site Plan
1:2000

Please note: Proposed ground levels are to be as existing where possible, and are to be finalised at the detailed design stage.

PLANNING

0 10 20 30 40 50m

NB: All landscaping is shown indicatively, please refer to Arthur Amos Associates drawings for full design and spec

HAVANT BOROUGH COUNCIL
28 JUL 2011
RECEIVED

REV		DATE	BY
C	Sub station re-located	14-07-11	MR
B	Amendments to roundabout on Aston Road	23-06-11	LS
A	Recycling relocated, parking, PFS kiosk and Atrium revised	24-05-11	GJ

CLIENT

Sainsbury's

PROJECT

Hambledon Road
Waterlooville
Hampshire, PO7 7UA

DRAWING

Proposed Sections

CHQ PARTNERSHIP
Architects • Building Surveyors
CHQ Partnership Ltd.
Tannery House, 23 High Street
Baldock, Hertfordshire SG7 6BE
Telephone: (01462) 895110
Facsimile: (01462) 895099
Email: design@chq-architects.co.uk
www.chq-architects.co.uk

DATE	October 2010	DRAWN	ADB
SCALE	1 : 250 @ A1	CHECKED	

CHQ.08.8455 - PL107C