PERMIT

PROPOSED ELEVATIONS

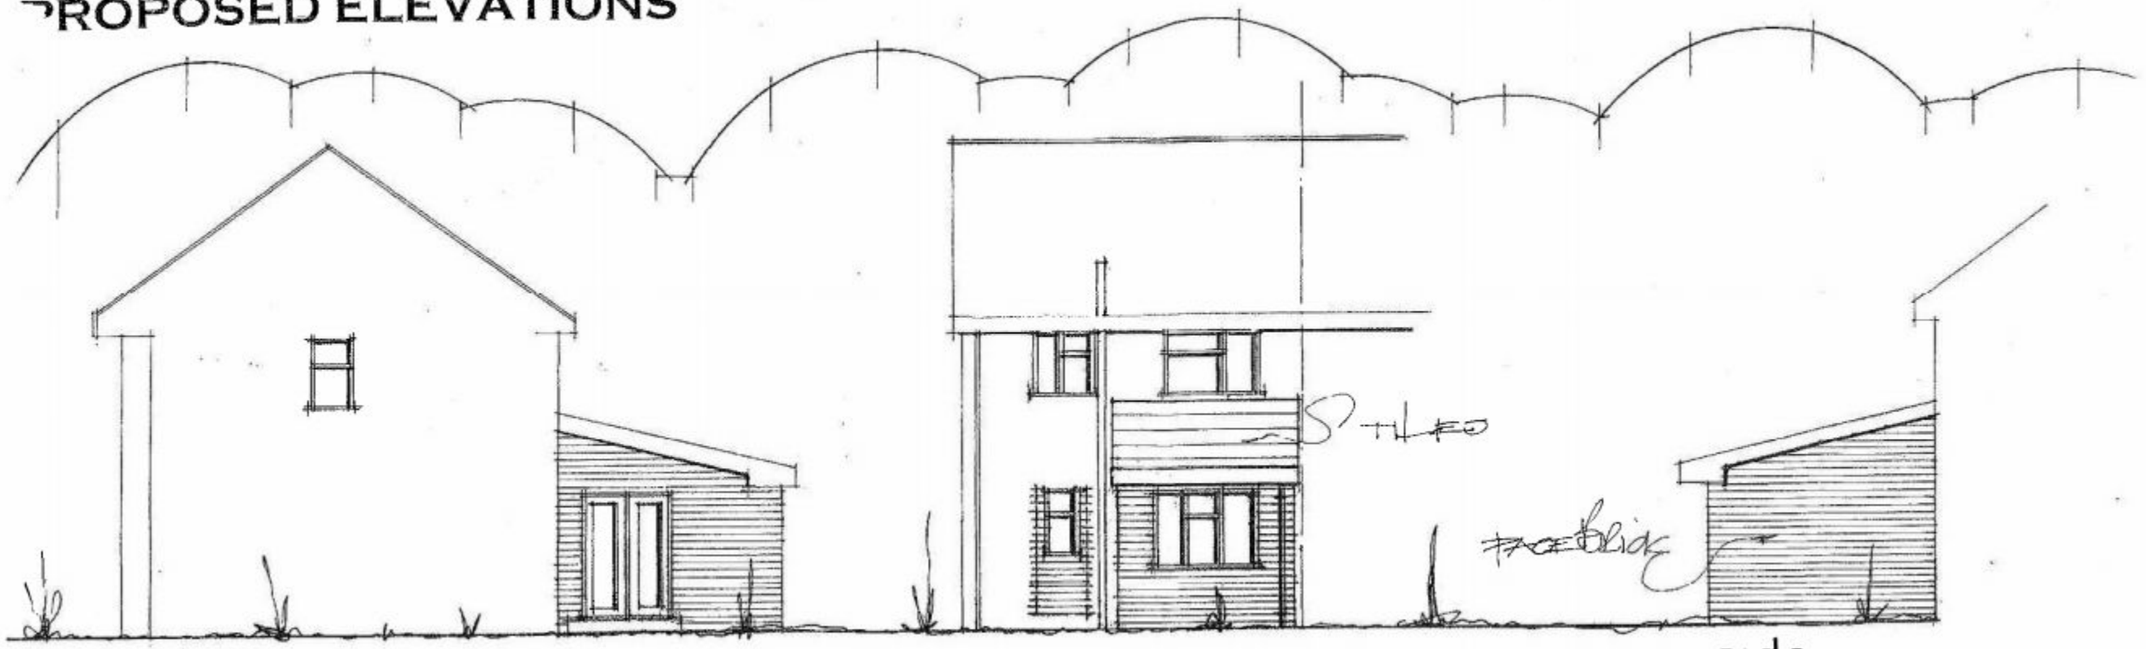

EXISTING ELEVATIONS

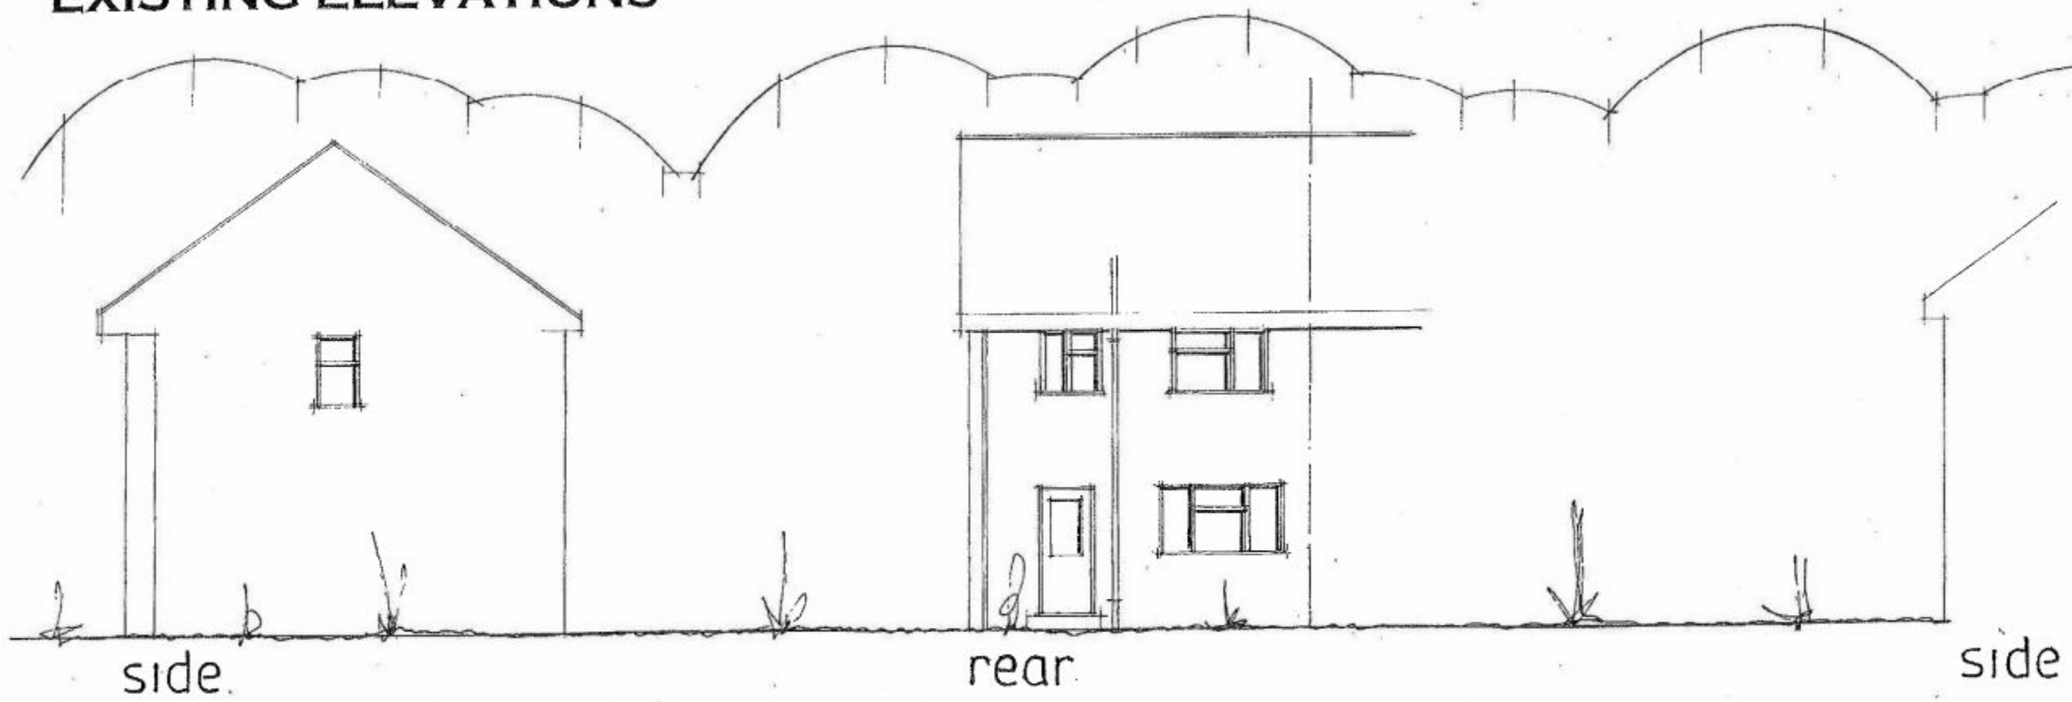

HAVANT BOROUGH COUNCIL
DEVELOPMENT CONTROL
21 DEC 2011
RECEIVED

P[redacted] ADDITION.

22, MARCHWOOD ROAD, LEIGH PARK, HAVANT, HANTS.

FOR MR K. SAUNDERS

DATE DEC 2011

SCALE 1:100

PETER J. WALKER MRICS
CHARTERED SURVEYOR