
PERMIT

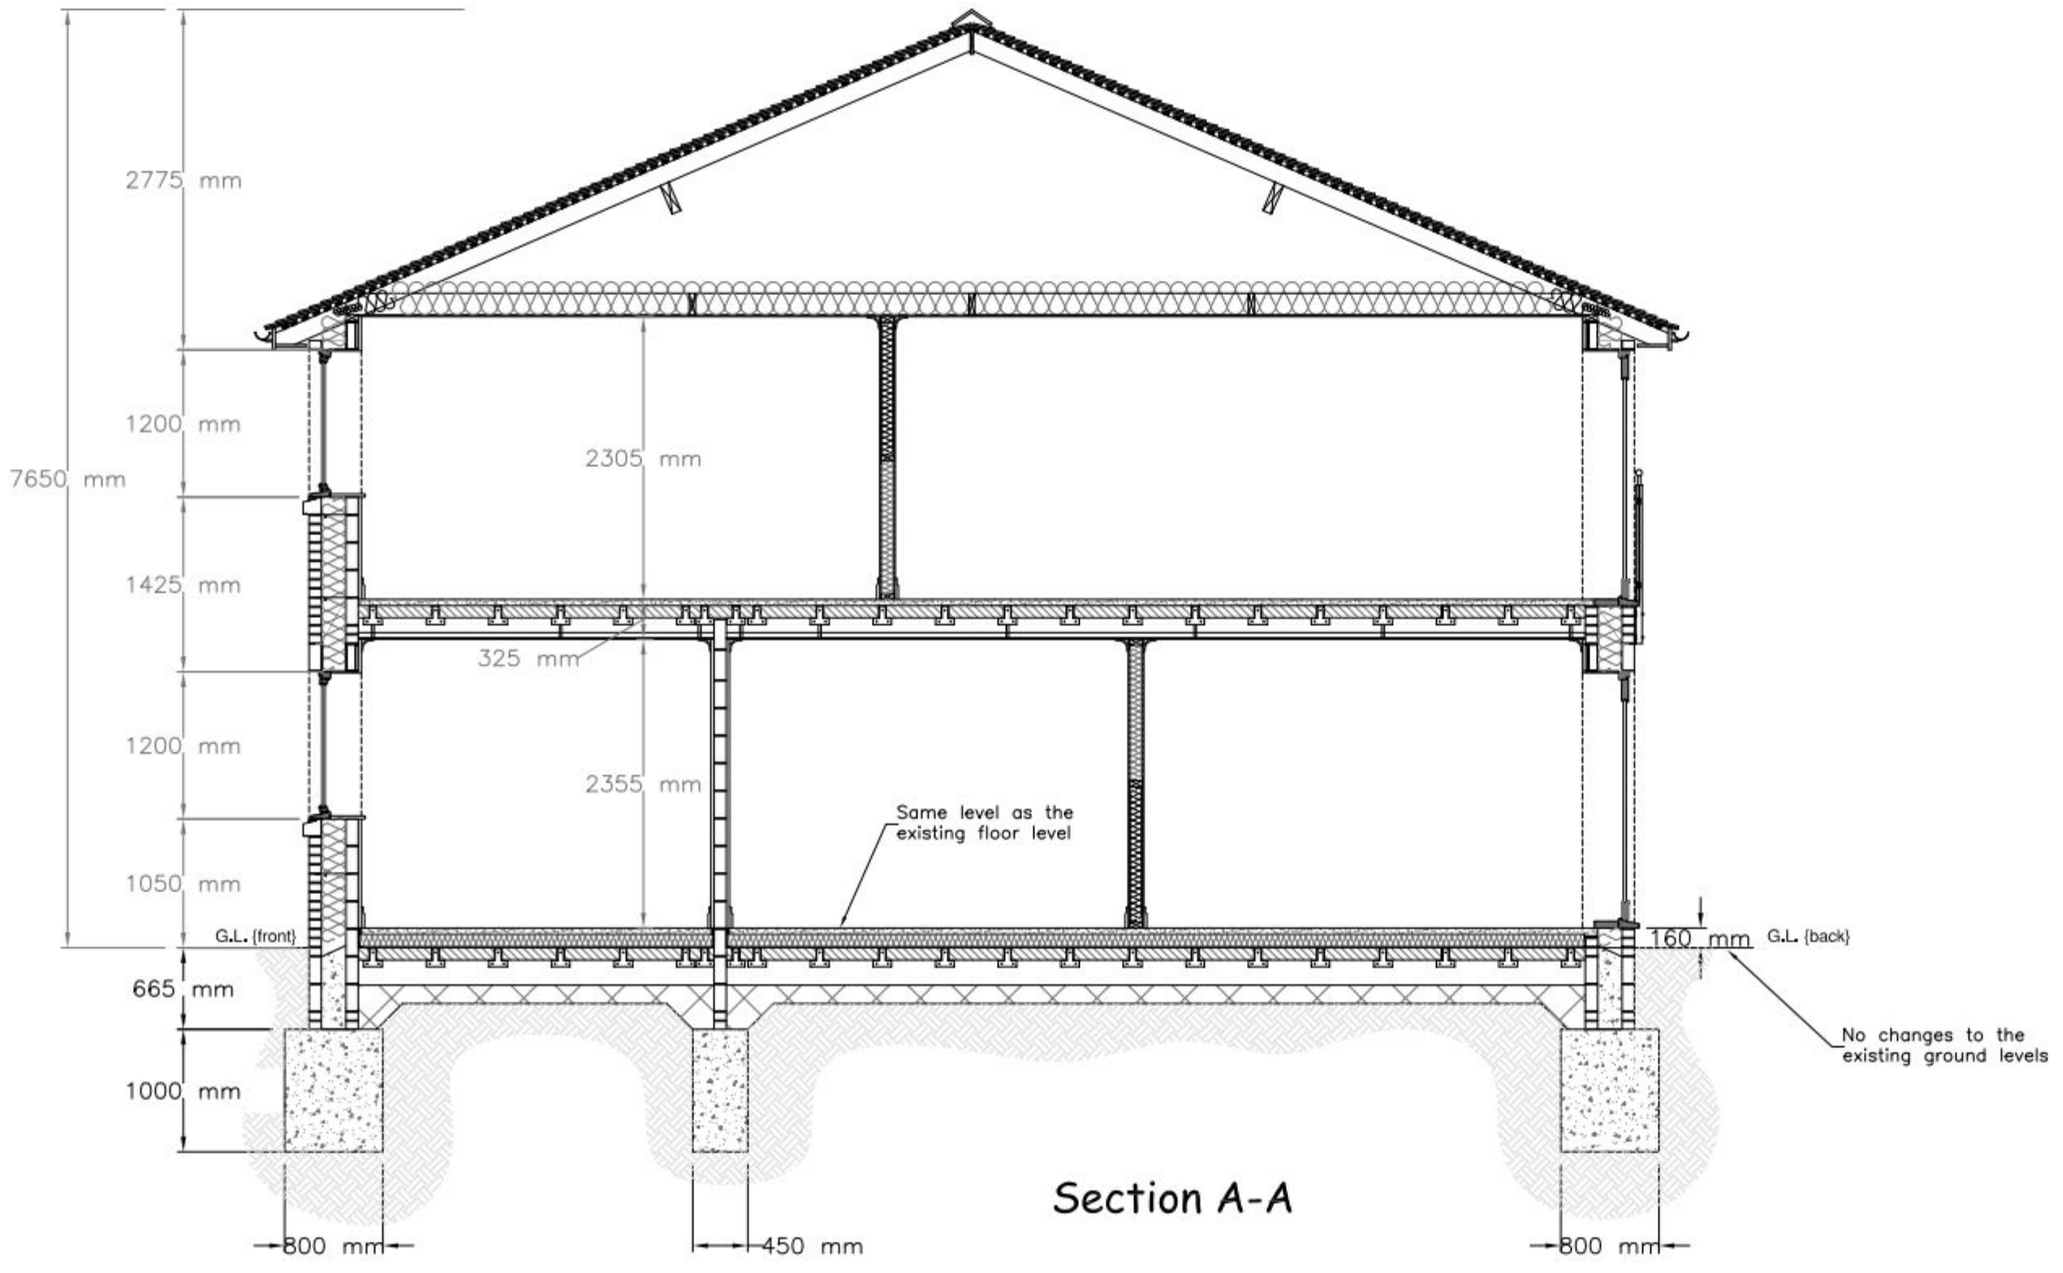

Section A-A

2 0 2 4 6 8 10

Metres

Proposed demolition and rebuild of the residential property

Section

Catherines Point

1 Wordsworth Road
Shirley, Southampton
SO15 5LX
Tel: 07803 079640

Mr & Mrs Purkis
7 St. George's Avenue
Warblington
Havant
Hampshire
PO9 2RU

Rev. 4
10.11.10
1:50@A2

Sheet 7