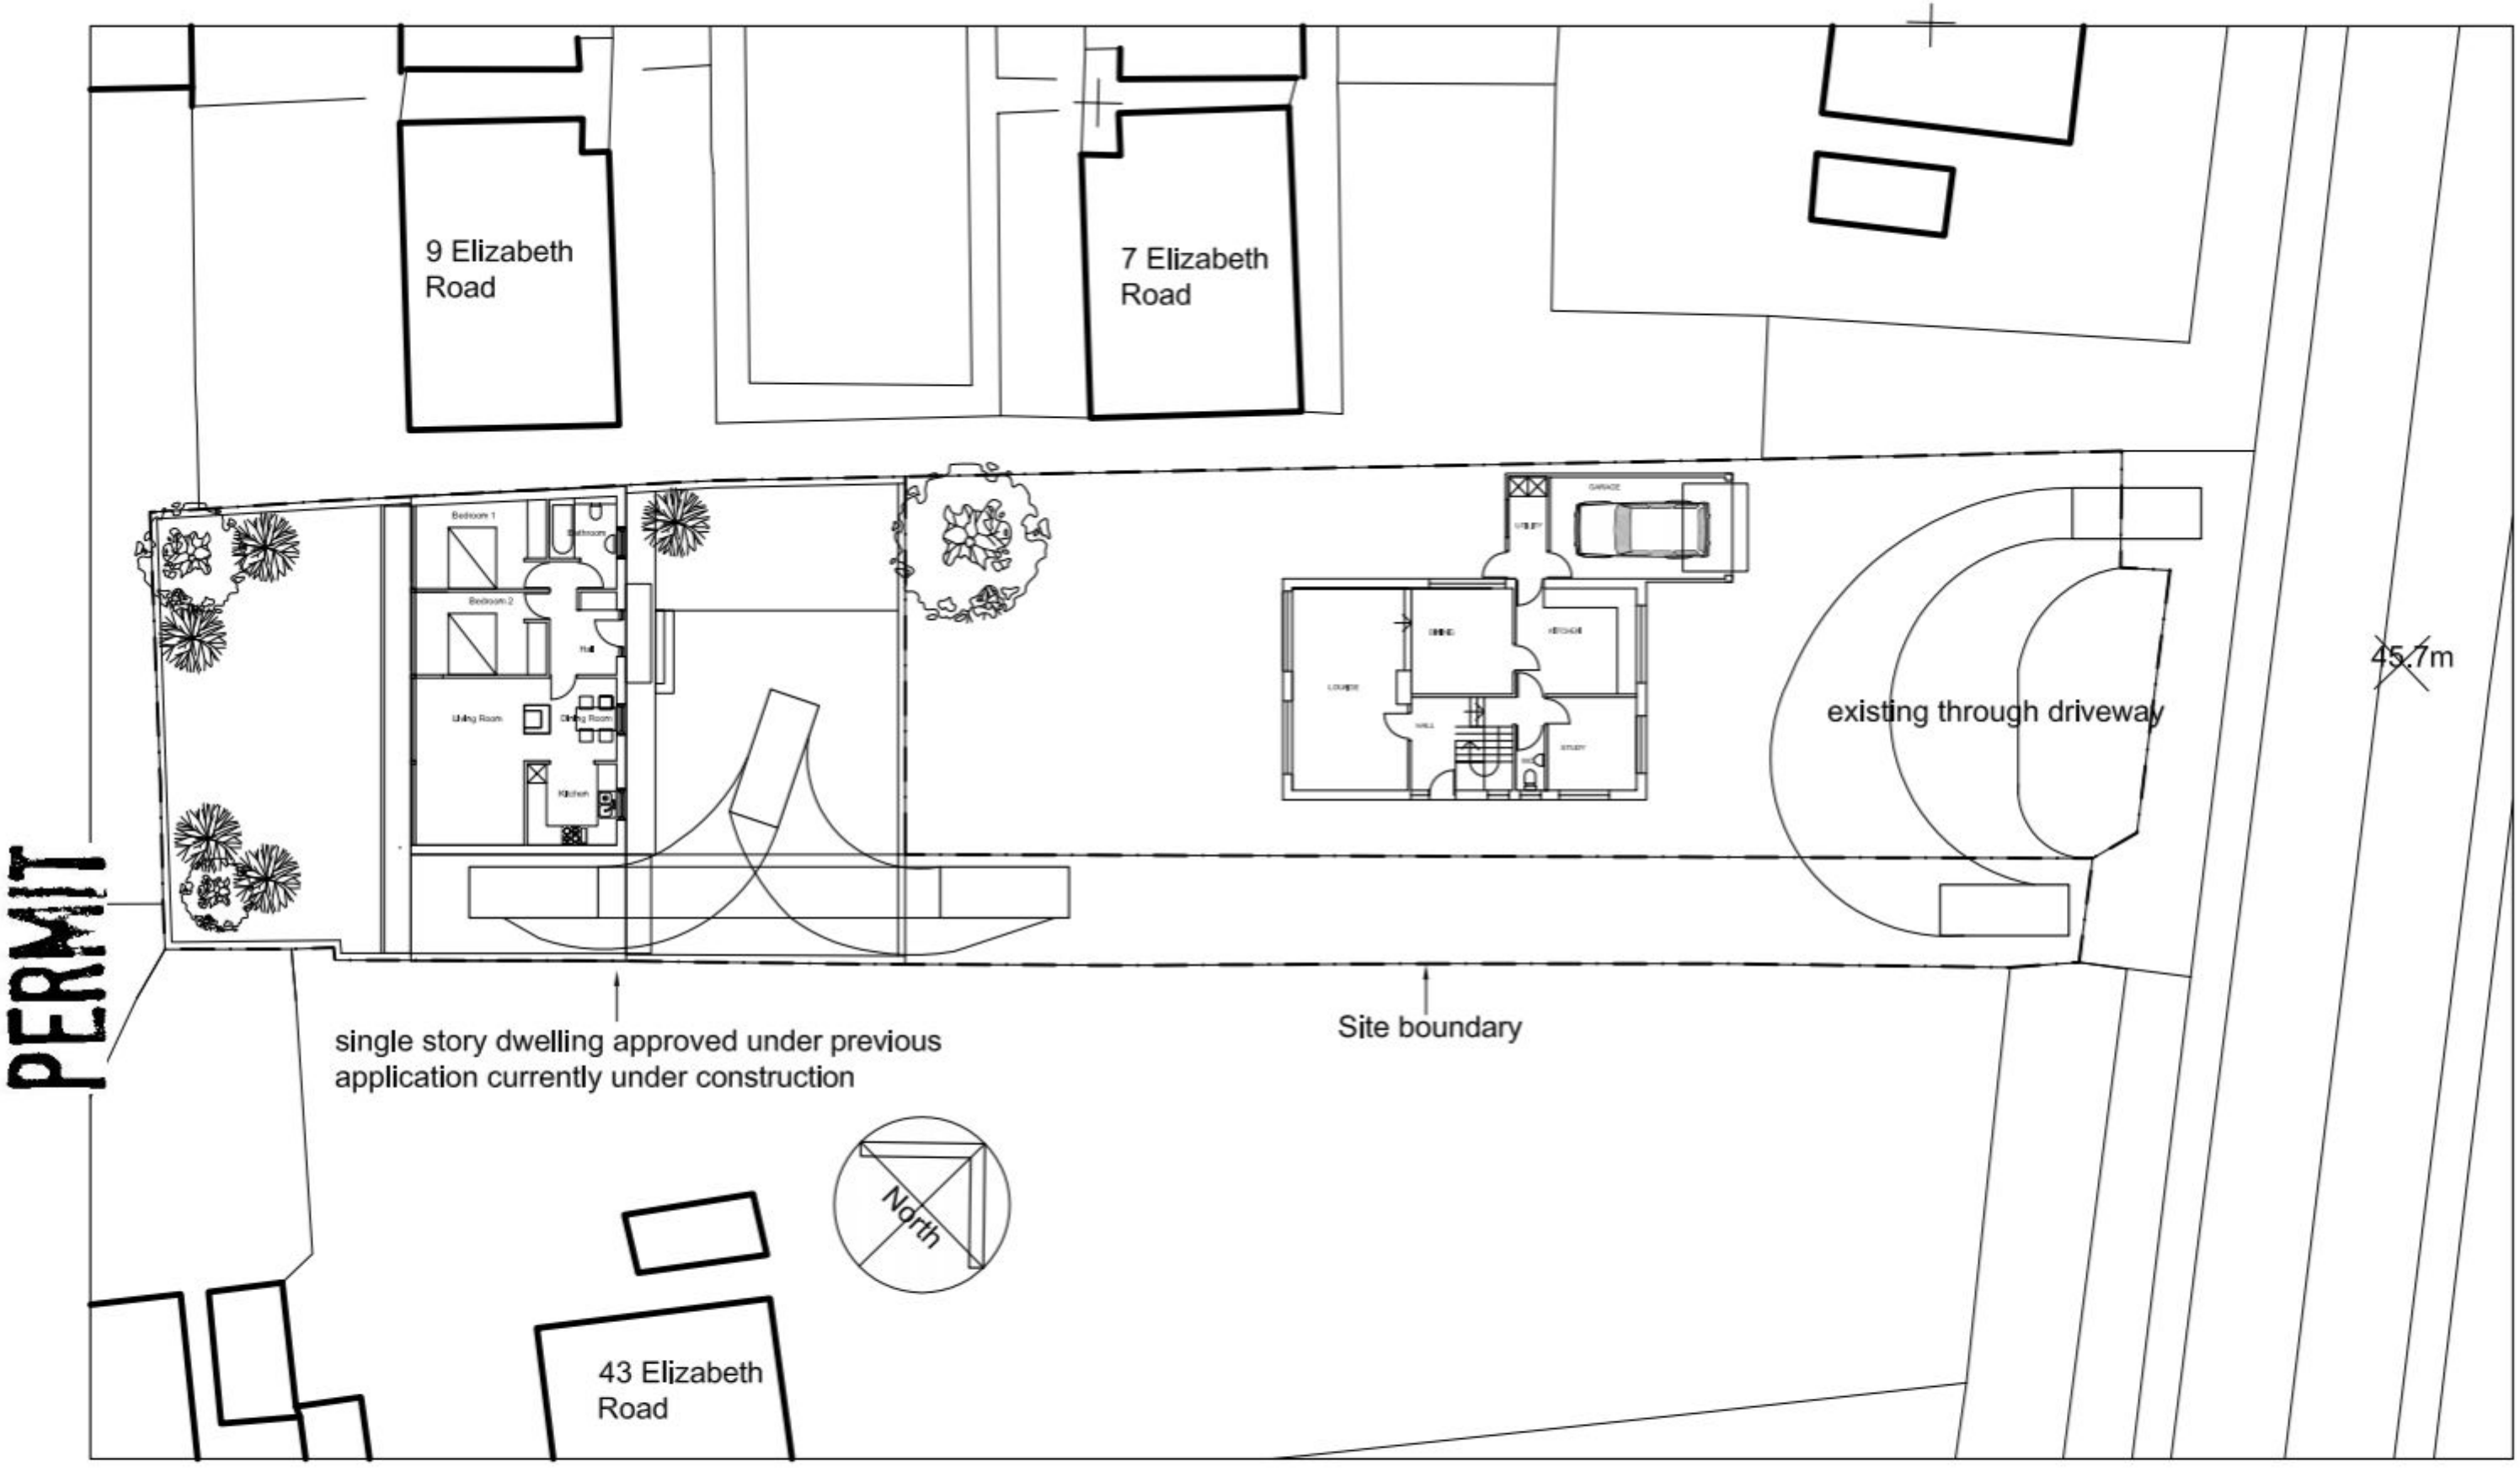

C R Bartram **36 Hill Road** **Porchester** **Hampshire** **PO16 8JZ**	**Project** 136 Stakes Hill Road Waterlooville Hampshire	**Drawing** Proposed Site plan	**Drawing Number** Scale: 1:200 at A3

Drawing Number:
15A