

10/74247/000

to be read in conjunction with drg. PL 06

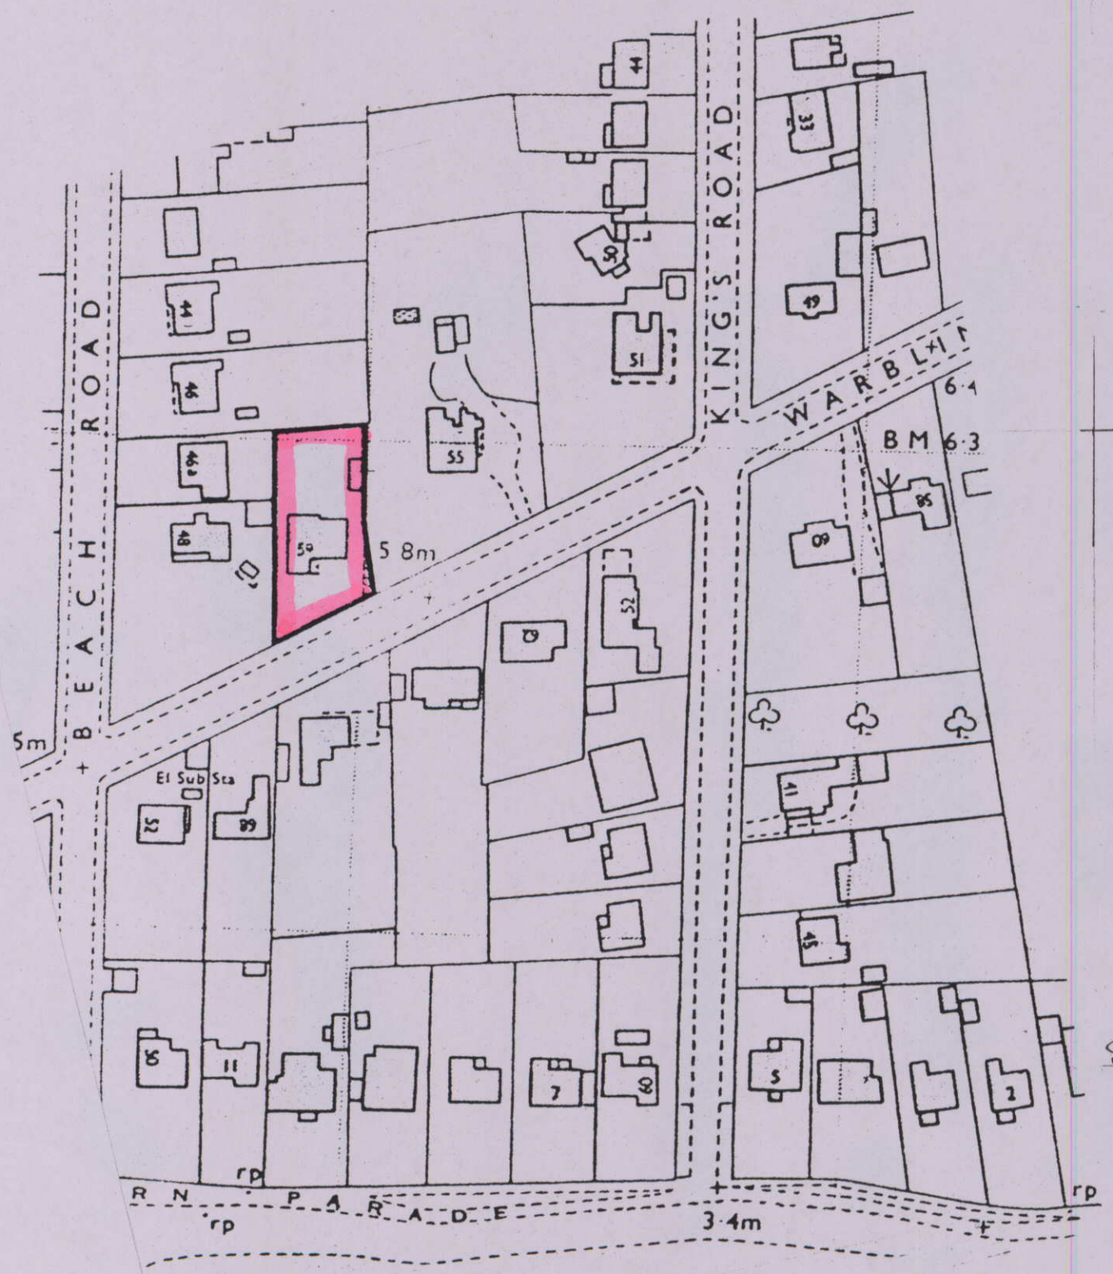

SCALE 1:500.

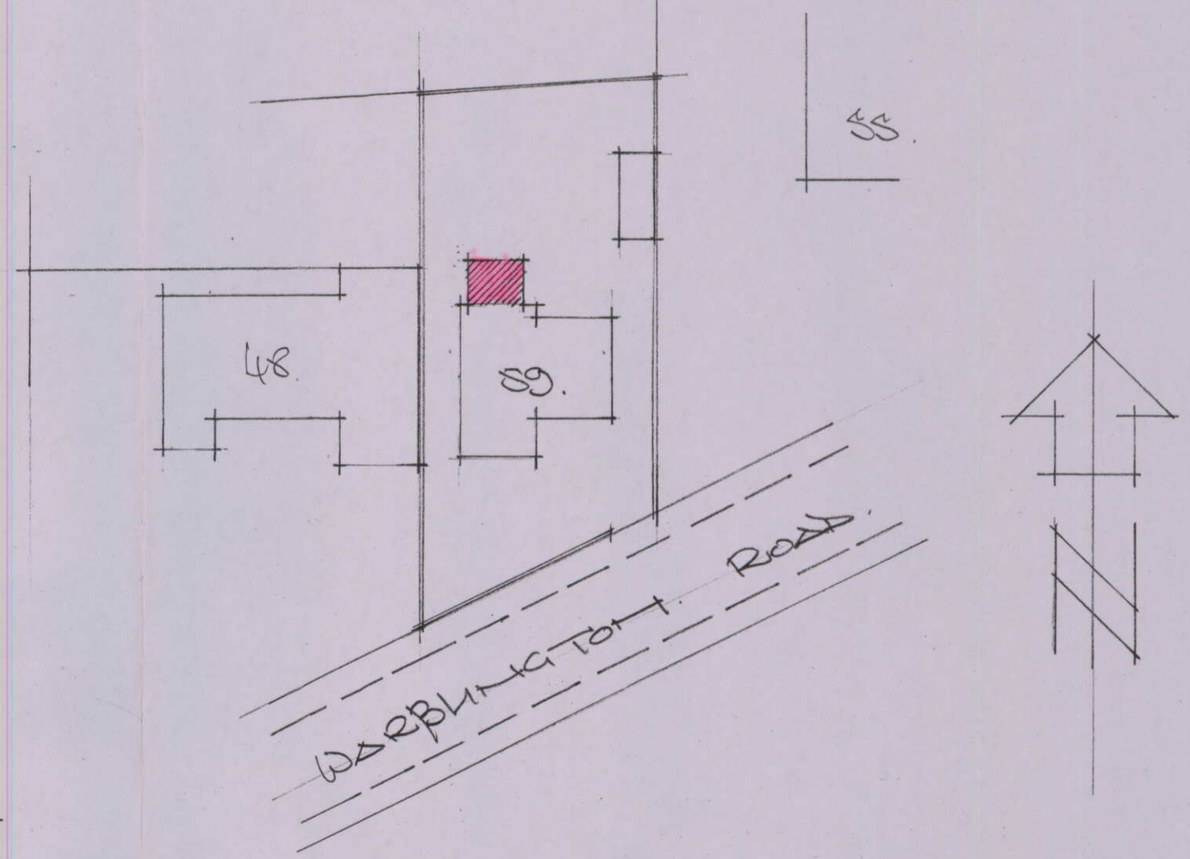

LOCATION PLAN 1:1250.

John H. Farren

Little Slade Slade Lane Rogate West Sussex GU31 5BN
tele: 01730 821669 email: johnhfarren@yahoo.co.uk

Little Slade Rogate
Little Slade Rogate
Little Slade Rogate
Little Slade Rogate

For: Mr. & Mrs. D. Barnard		
Project: Squirrels Leap, Warblington Road, Emsworth		
Drawing title: Site Location and Block Plan		
Date: Jan 2010	Drawn by: jhf	
Scale	Drawing No. PL 05 a.	Revision:

OS Licence No. 100026316