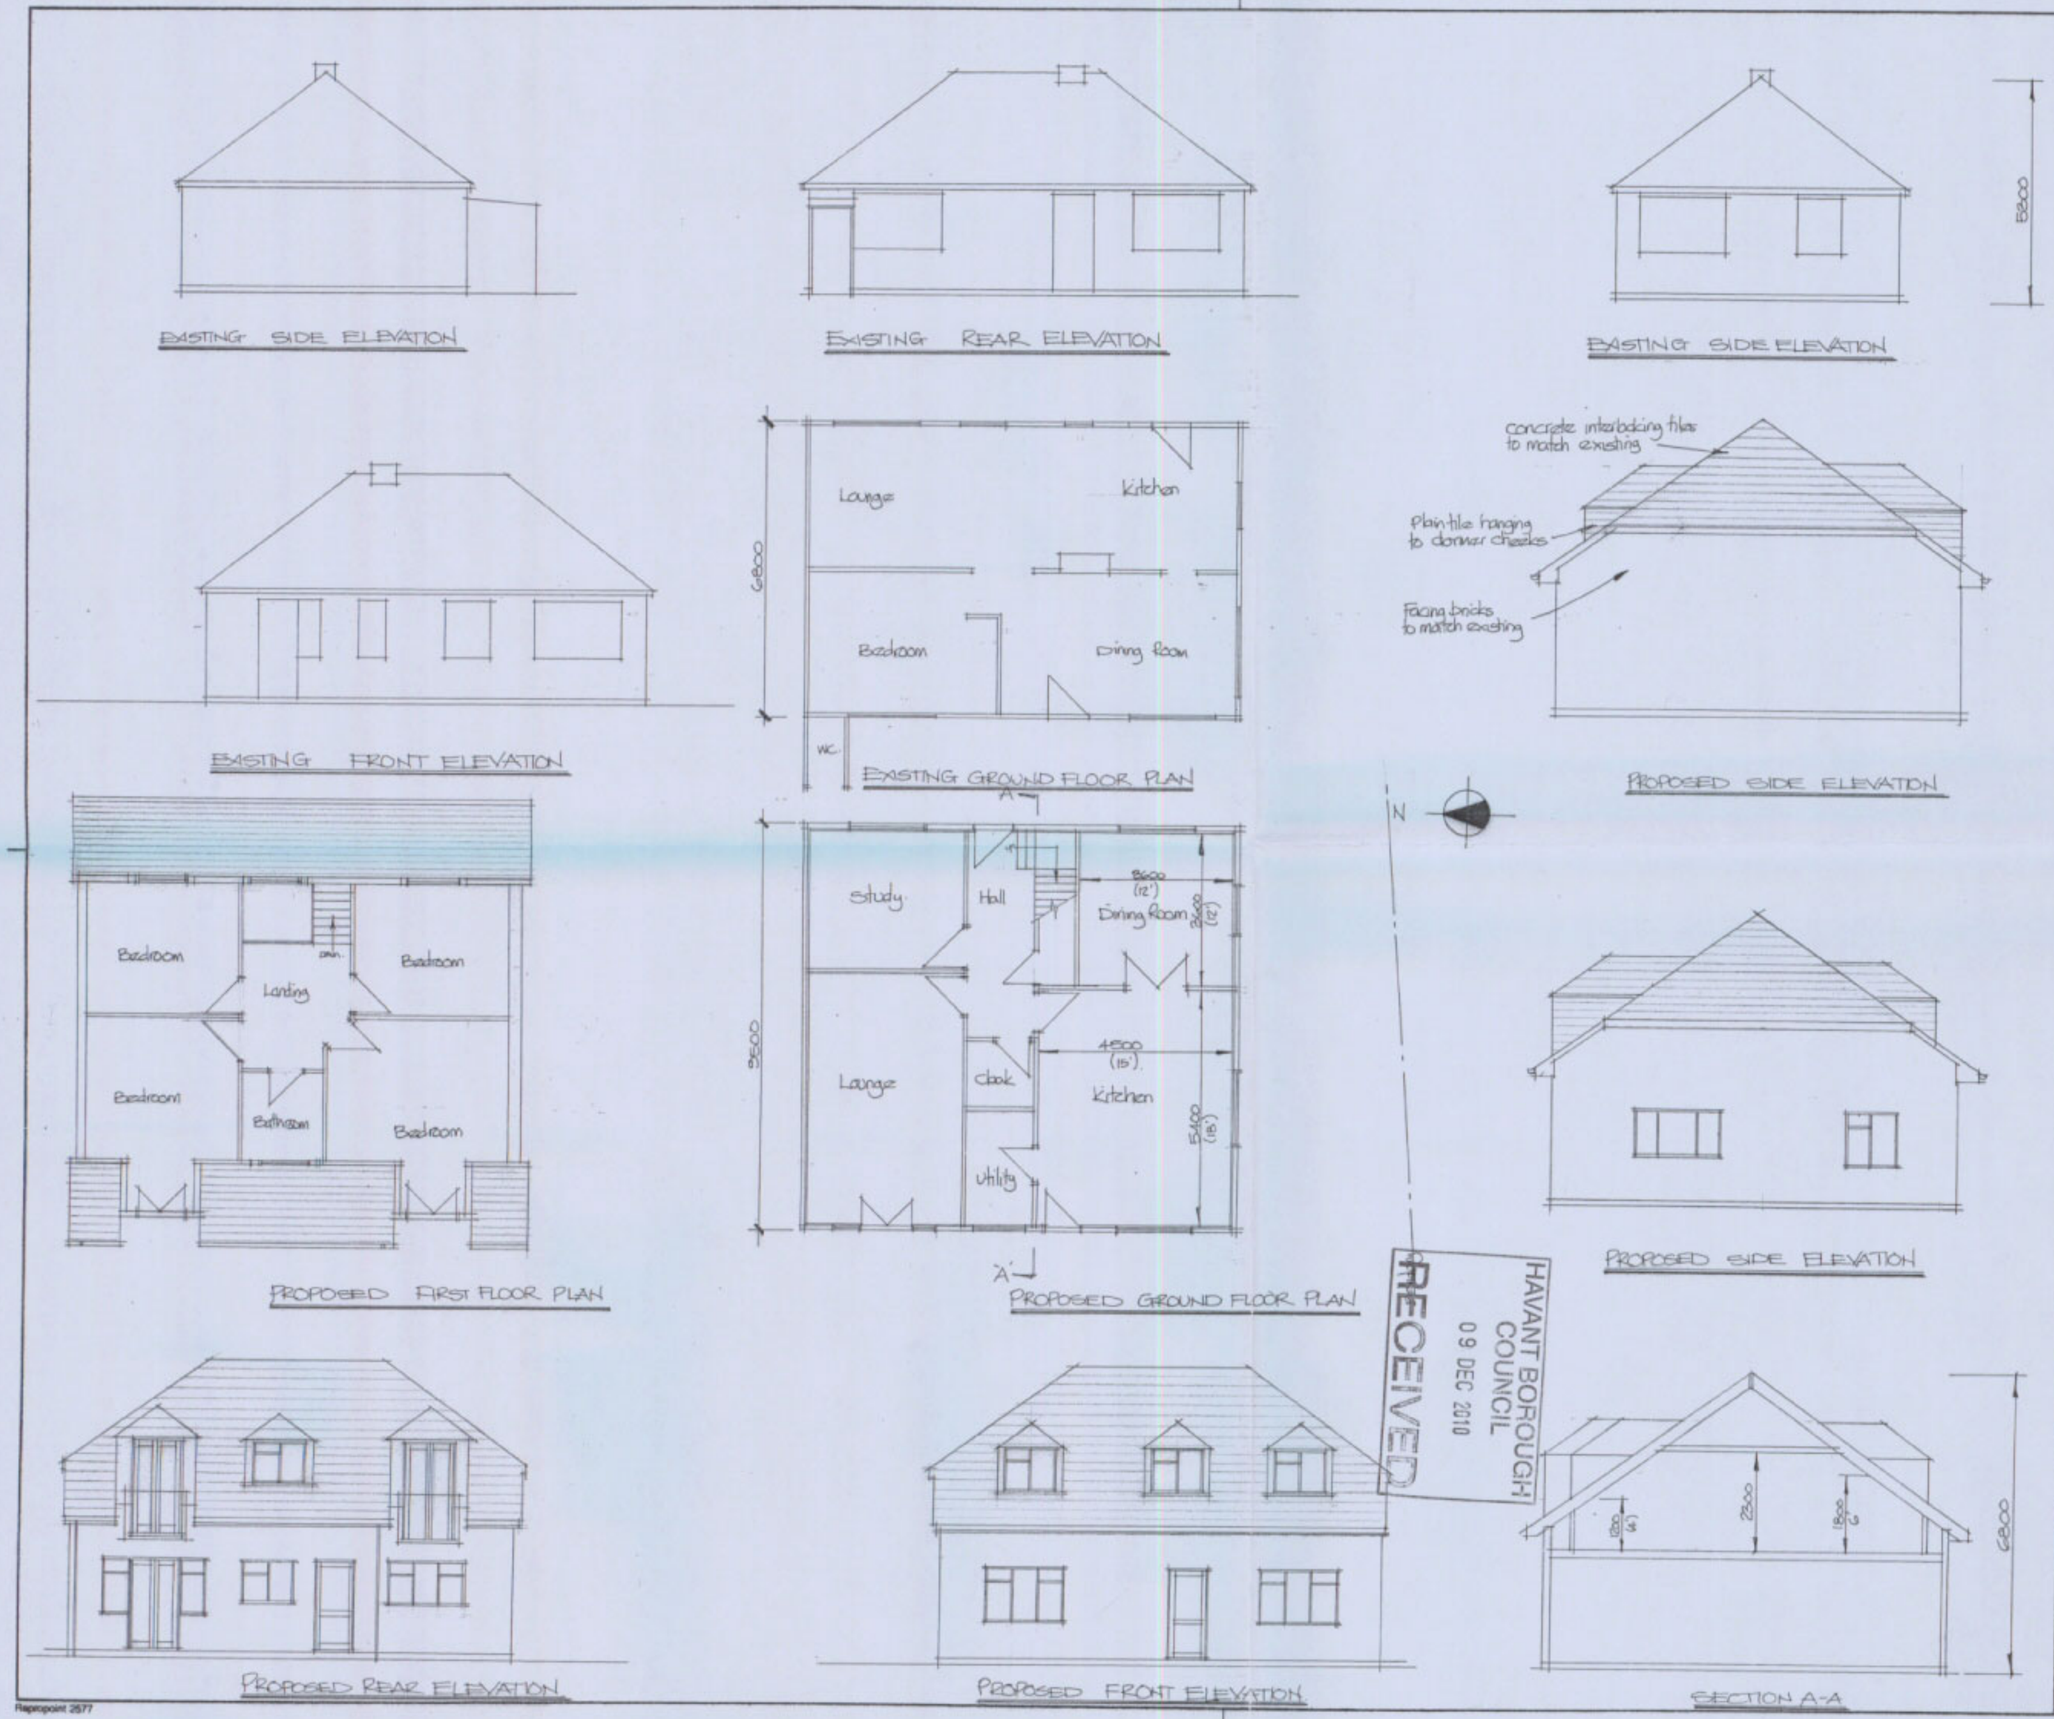

HAVANT BOROUGH COUNCIL
09 DEC 2010
RECEIVED

Note:
All dimensions must be checked on site and not scaled from this drawing.

	Date	Revision
A	11 2010	Reduce width @1st floor, lower eaves to sides

© copyright

Client
MR & MRS GREEN

Job Title
15 HASLEMERE GARDENS
HAYLING ISLAND
HANTS
PO11 9SD

Drawing Title
PROPOSED GROUND
& 1ST FLOOR
EXTENSION

Scale 1:100

Date 08/2010 | Drawn by Opal Inspirations

Drg. No. OI 240/1 | Rev. A

Repropoint 2577

ARCHITECTURAL 420 x 594mm A2.