
10/74273/000

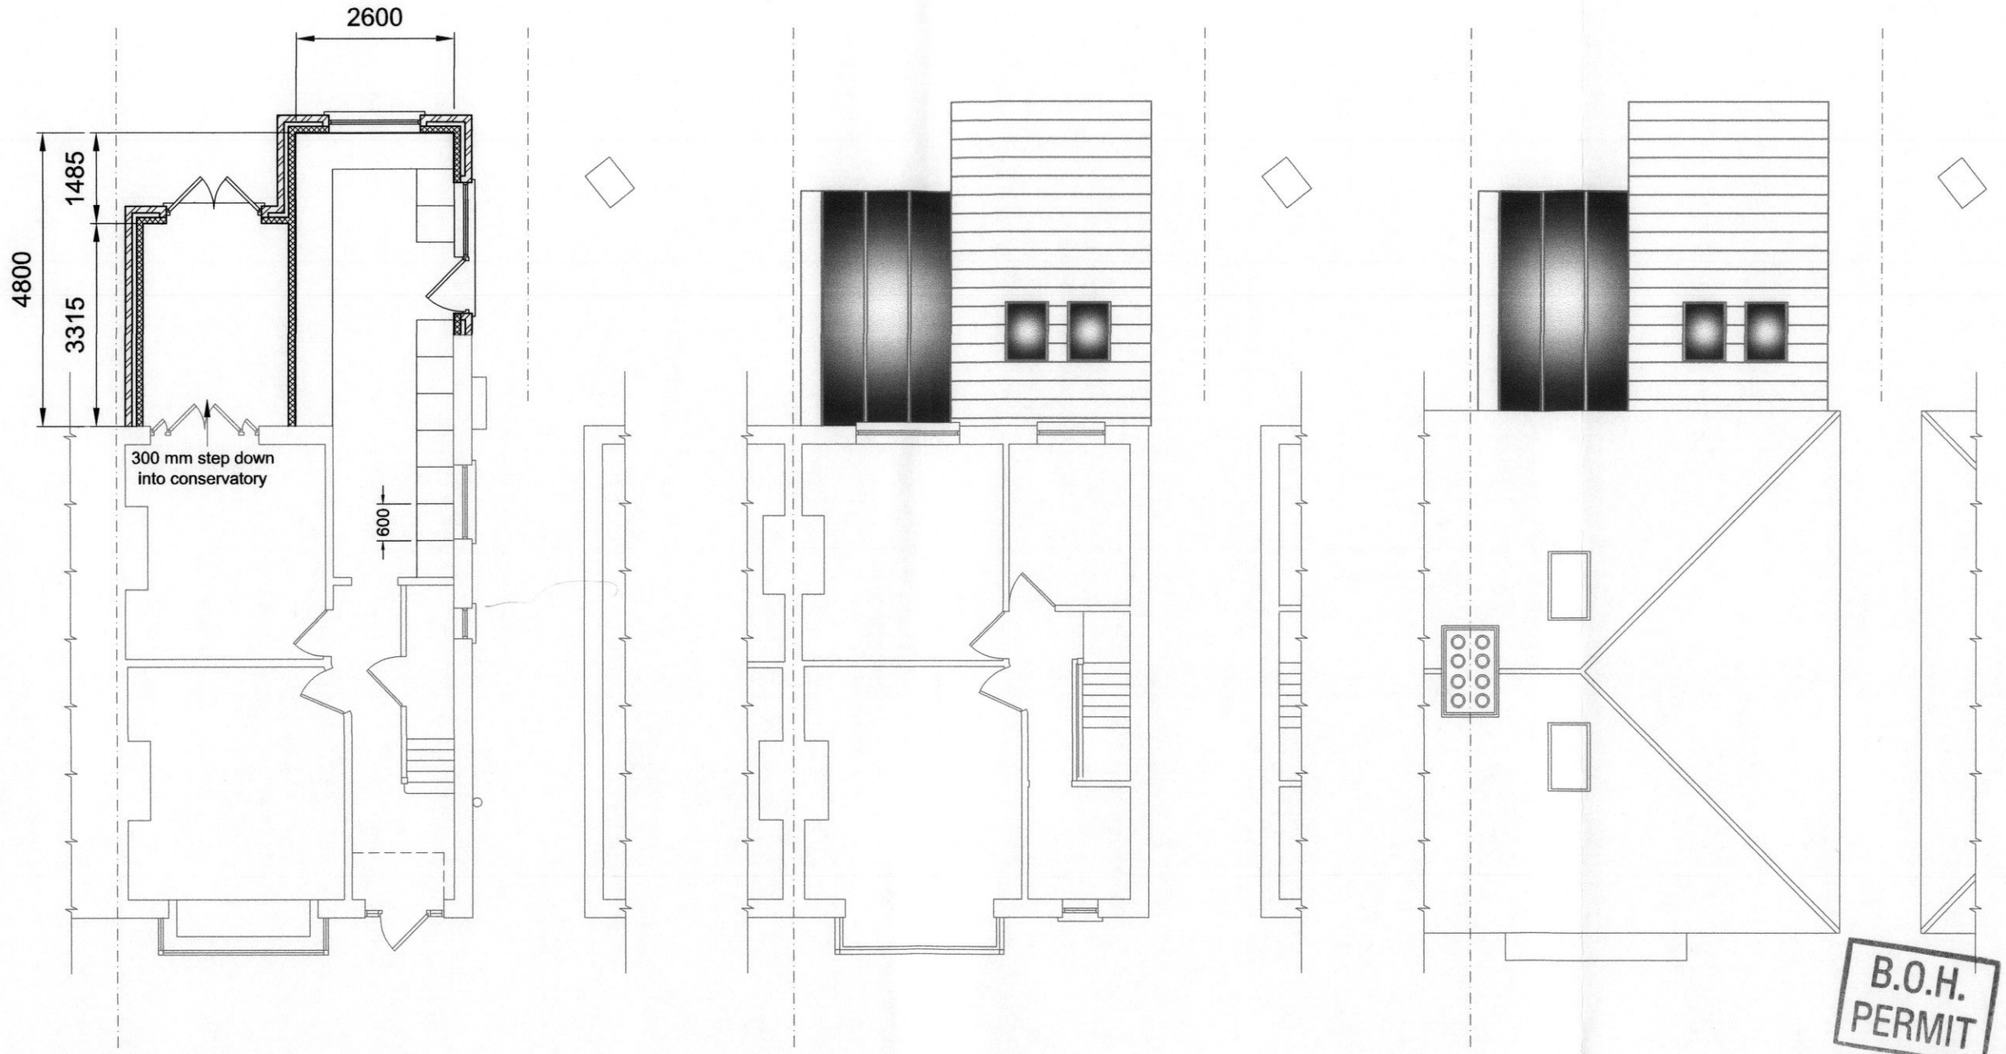

Ground Floor Plan

First Floor Plan

Roof Plan

B.O.H.
PERMIT

HAVANT BOROUGH COUNCIL
DEVELOPMENT CONTROL
15 MAR 2010
RECEIVED

AMENDED

ACE DESIGNS
Architectural & Civil Engineering Design
143 Station Road, Liss, Hants. GU33 7AJ
Tel 01730 894988 Fax 01730 890185
e-mail:enquiries@acedesigns-ltd.co.uk
www.ace-designs.co.uk

Job Title: Proposed rear extension at 6 Rowlands Avenue, Waterlooville	Client: Mr and Mrs Thompson	Scale: 1/100	Date: July 09	Designed: n/a
Drawing Title: Plans as Proposed		Drawn: ED	Checked: GG	Approved:
		Job No: 090704	Drawing No: 090704 / 04	Rev: D