


PERMIT

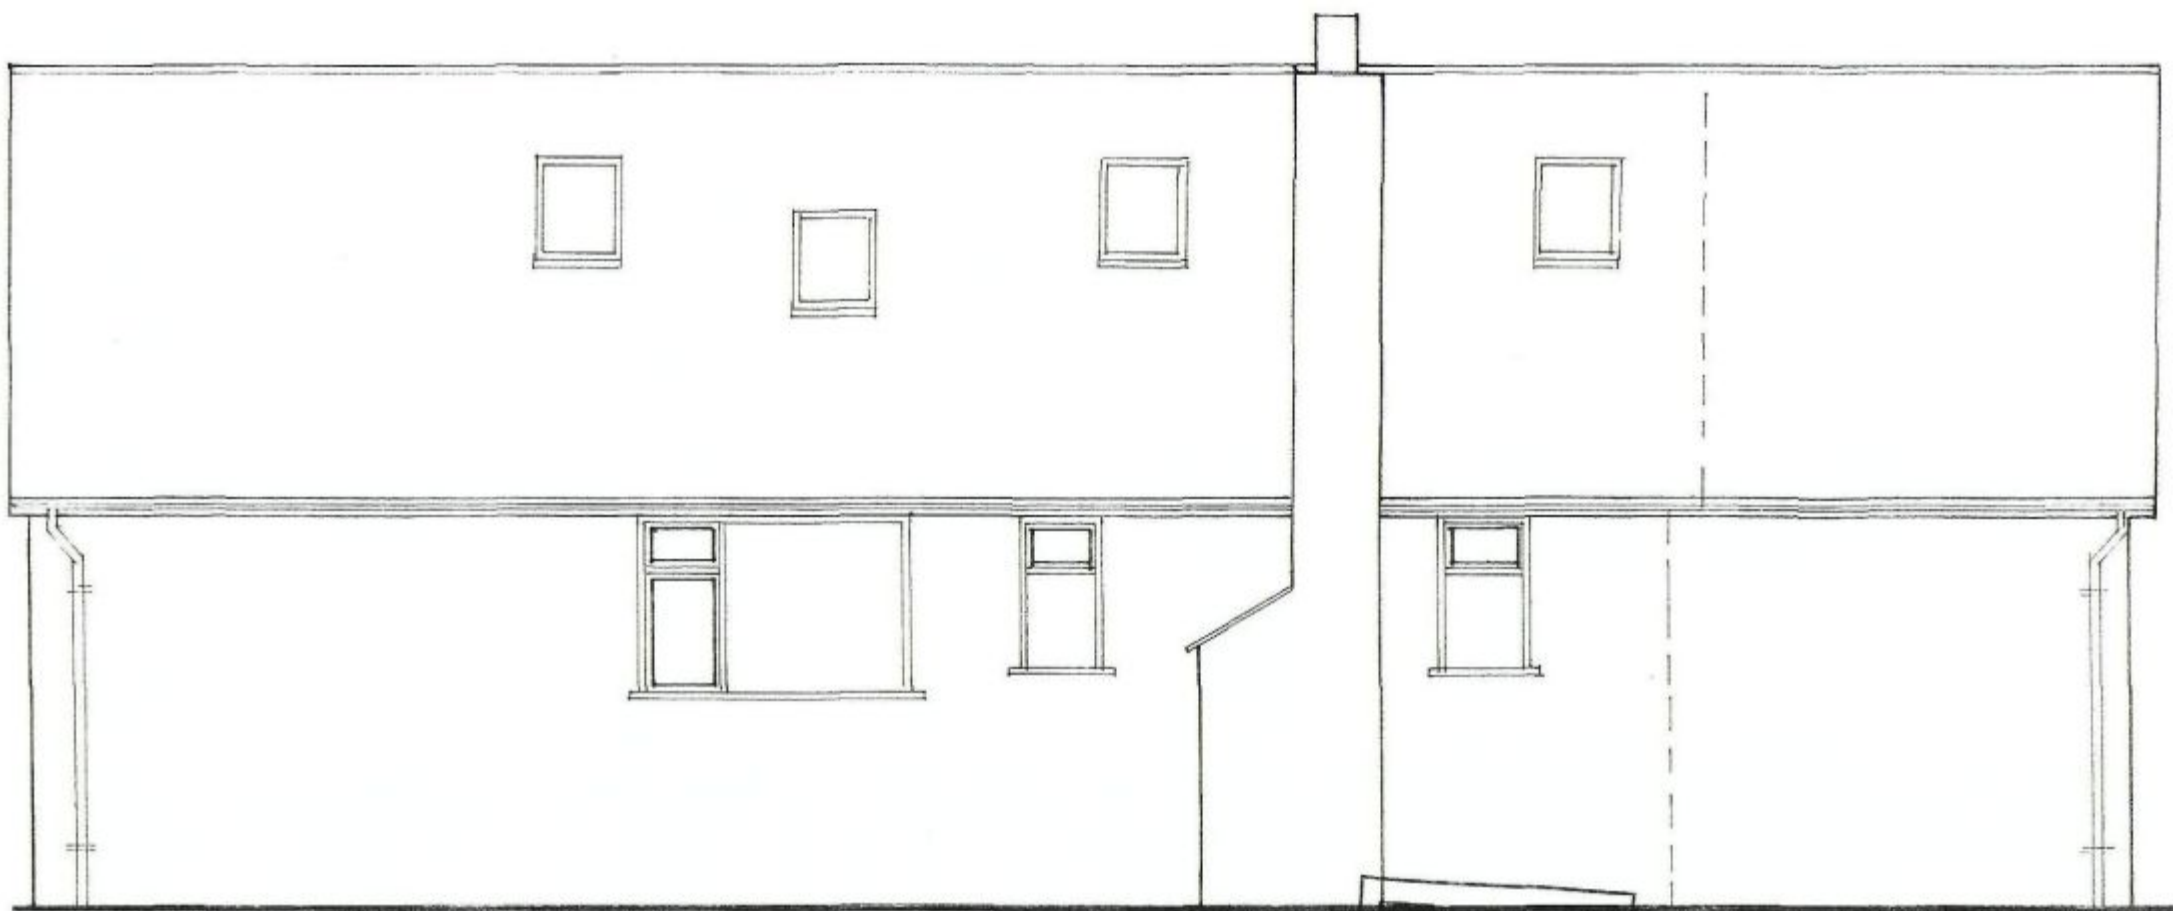

EXISTING S.W. ELEVATION

57, ANDREW CRESCENT.

RECEIVED
HAVANT BOROUGH
COUNCIL
23 DEC 2010

1/50