PERMIT

proposed single storey extension to have concrete interlocking tiles to roof rendered elevations, pvc u windows & door

vertical tiling to gable end

pitched roof, areas of flat roof to left & right of gable roof

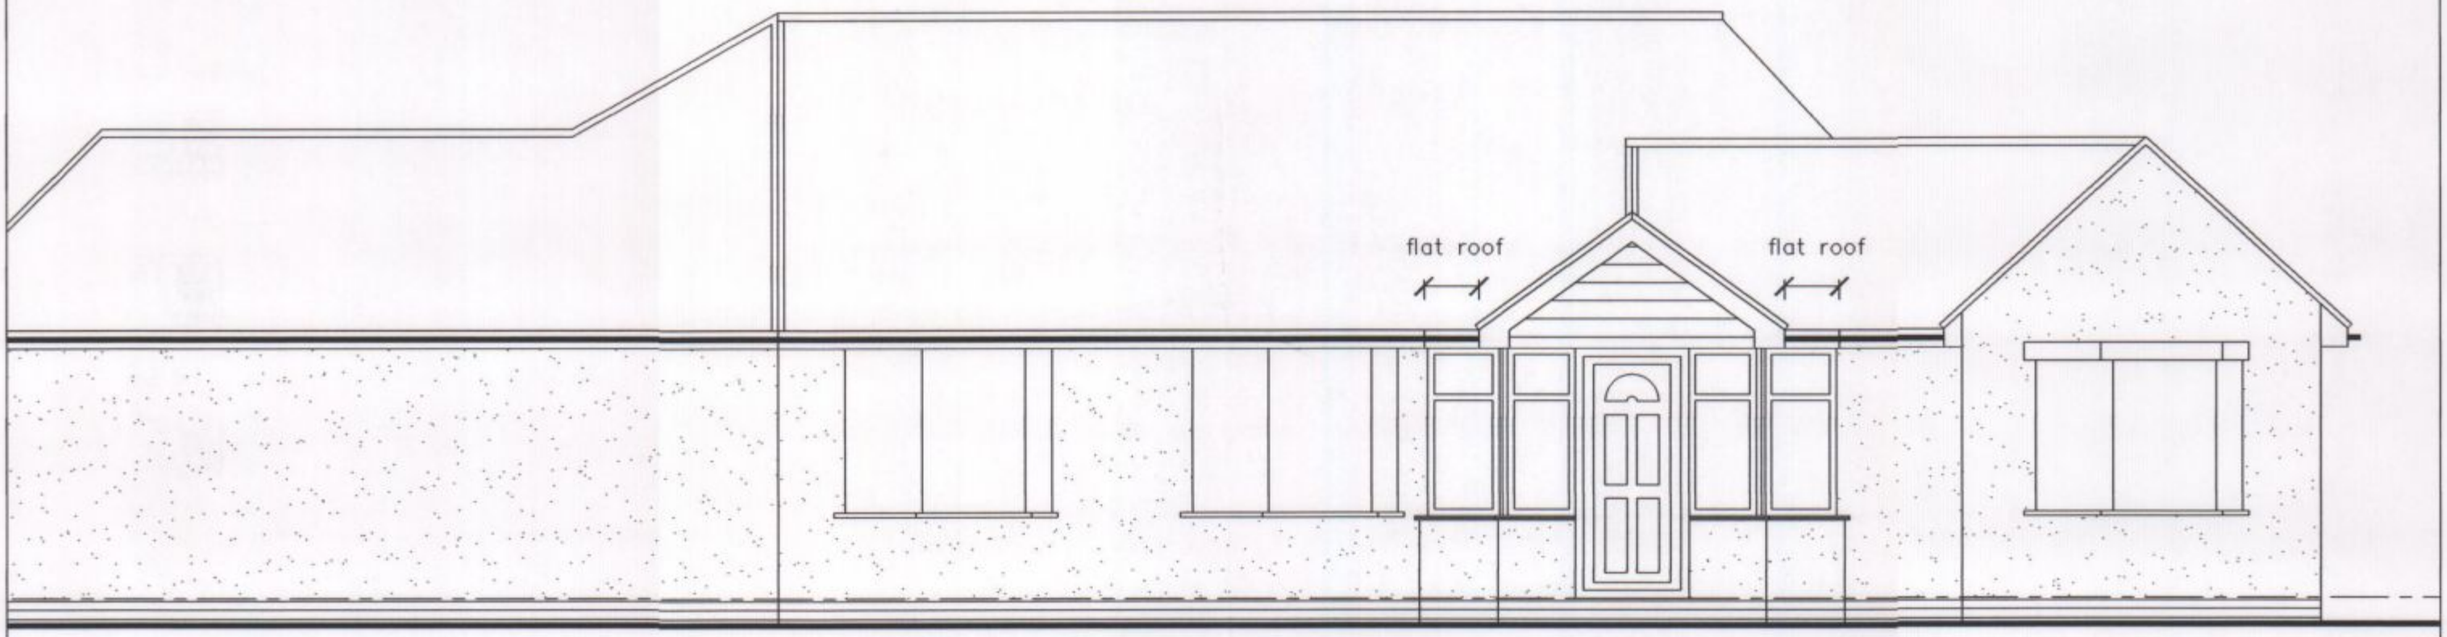

provide accessible threshold to entrance door

proposed single storey front extension

PROPOSED SINGLE STOREY EXTENSION ELEVATION
SCALE 1 : 50

Scale in Metres 1:50

0 1 2 3 4 5

HAVANT BOROUGH COUNCIL
12 JAN 2012
RECEIVED

Notes:
The design and construction of this project shall be in accordance with the current Building Regulations & NHBC Standards. These notes & drawings have been prepared soley for the purpose of Planning & Building Regulation approval.

Do not scale from this drawing unless for Planning purposes. All dimensions to be checked on-site and any alterations to be approved by the Architect and/or client prior to any work commencing.

Ordnance Survey Licence No: 100047861

This drawing to be copyright and to be read in conjunction with all other drawings

Revisions:

Key:

Drawing Details:
PLANNING DRAWING

Proposed single storey front extension

Project No:	Drawing No:	Rev No:
744	4	
Scale: 1:50 @ A3	Drawn: BWH	DATE: 24/11/11

Client Name:
Mr & Mrs M Wallace
46 Charlesworth Drive
Waterlooville
PO7 6AX

Project Address:
46 Charlesworth Drive
Waterlooville
PO7 6AX

B H ARCHITECTURE Ltd
Heath Cottage
Newlands Lane
Purbrook
Waterlooville
Hants
PO7 5SQ
Tel: 023 9225 2322
Mob: 07747 771808
E-mail:bernard@bernardharding.com