REVISIONS

Rev. Date By

NORTH

0M 10M 20M 30M 40M

SCALE BAR

HAVANT BOROUGH COUNCIL
12 JAN 2010
RECEIVED

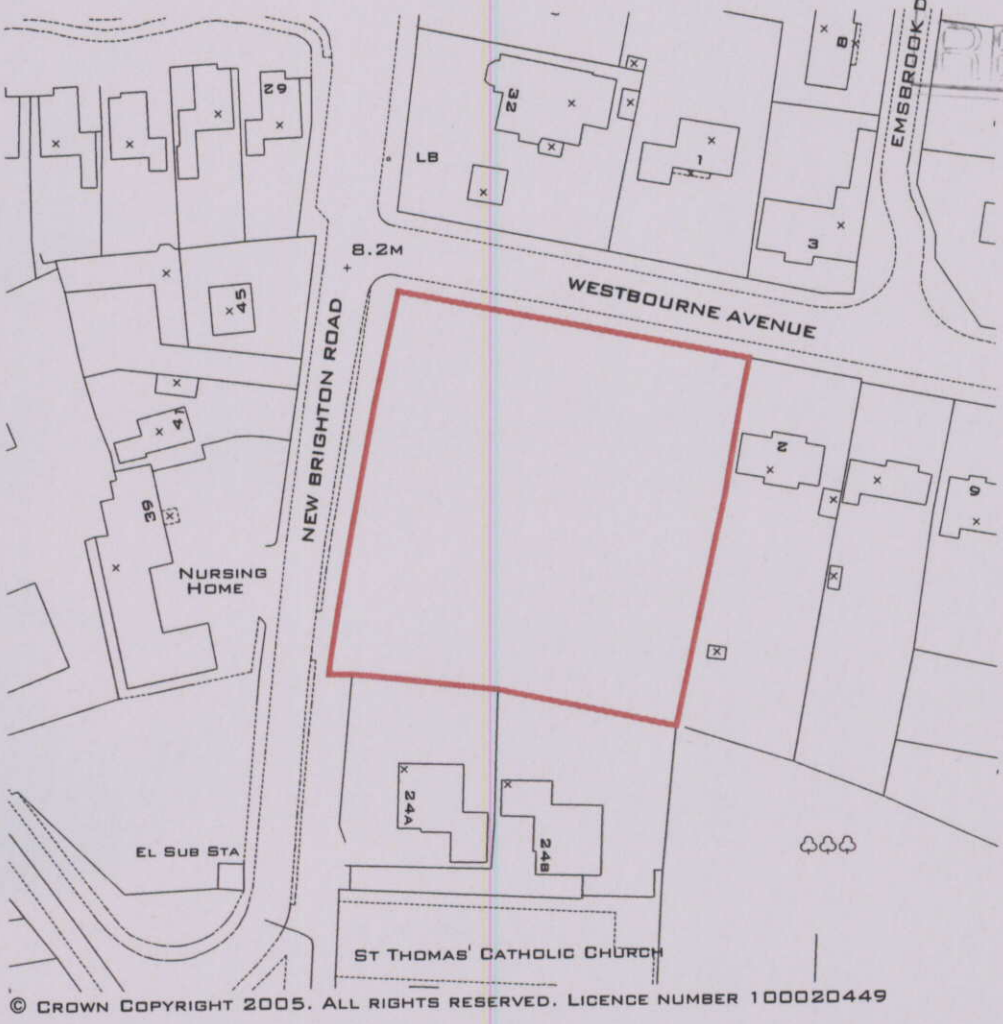

© CROWN COPYRIGHT 2005. ALL RIGHTS RESERVED. LICENCE NUMBER 100020449

©2010 PLANNING ISSUES

NOTE:
COMPANY STANDARD SPECIFICATION IS TO TAKE PRECEDENT OVER THIS DRAWING WHERE ANY CONFLICT OCCURS UNLESS OTHERWISE NOTED IN WRITING.

ALL DIMENSIONS TO BE CHECKED ON SITE
WORK TO FIGURED DIMENSIONS ONLY
REPORT DISCREPANCIES TO THE ARCHITECT AT ONCE BEFORE PROCEEDING
COPYRIGHT ACT APPLIES

planningissues
TOWN PLANNING AND ARCHITECTURAL DESIGN
John Shelbourn RIBA
Group Design Director
Millstream House * Parkside
Ringwood * Hampshire BH24 3SG
Telephone: (01425) 462109
Fax : (01425) 462101
E-mail design@planningissues.co.uk

Client

Churchill
retirement living
Independence • Safety • Security

Project Title
SHELTERED HOUSING
MULBERRY LODGE
26 NEW BRIGHTON ROAD
EMSWORTH

Drawing Title
LOCATION PLAN

Scale 1: 1250@ A4 Date jan 10
Drawn TL Checked
Drawing No. Rev.
EM10 – LOC

LOCATION PLAN
1:1250