APP/10/0283

PERMIT

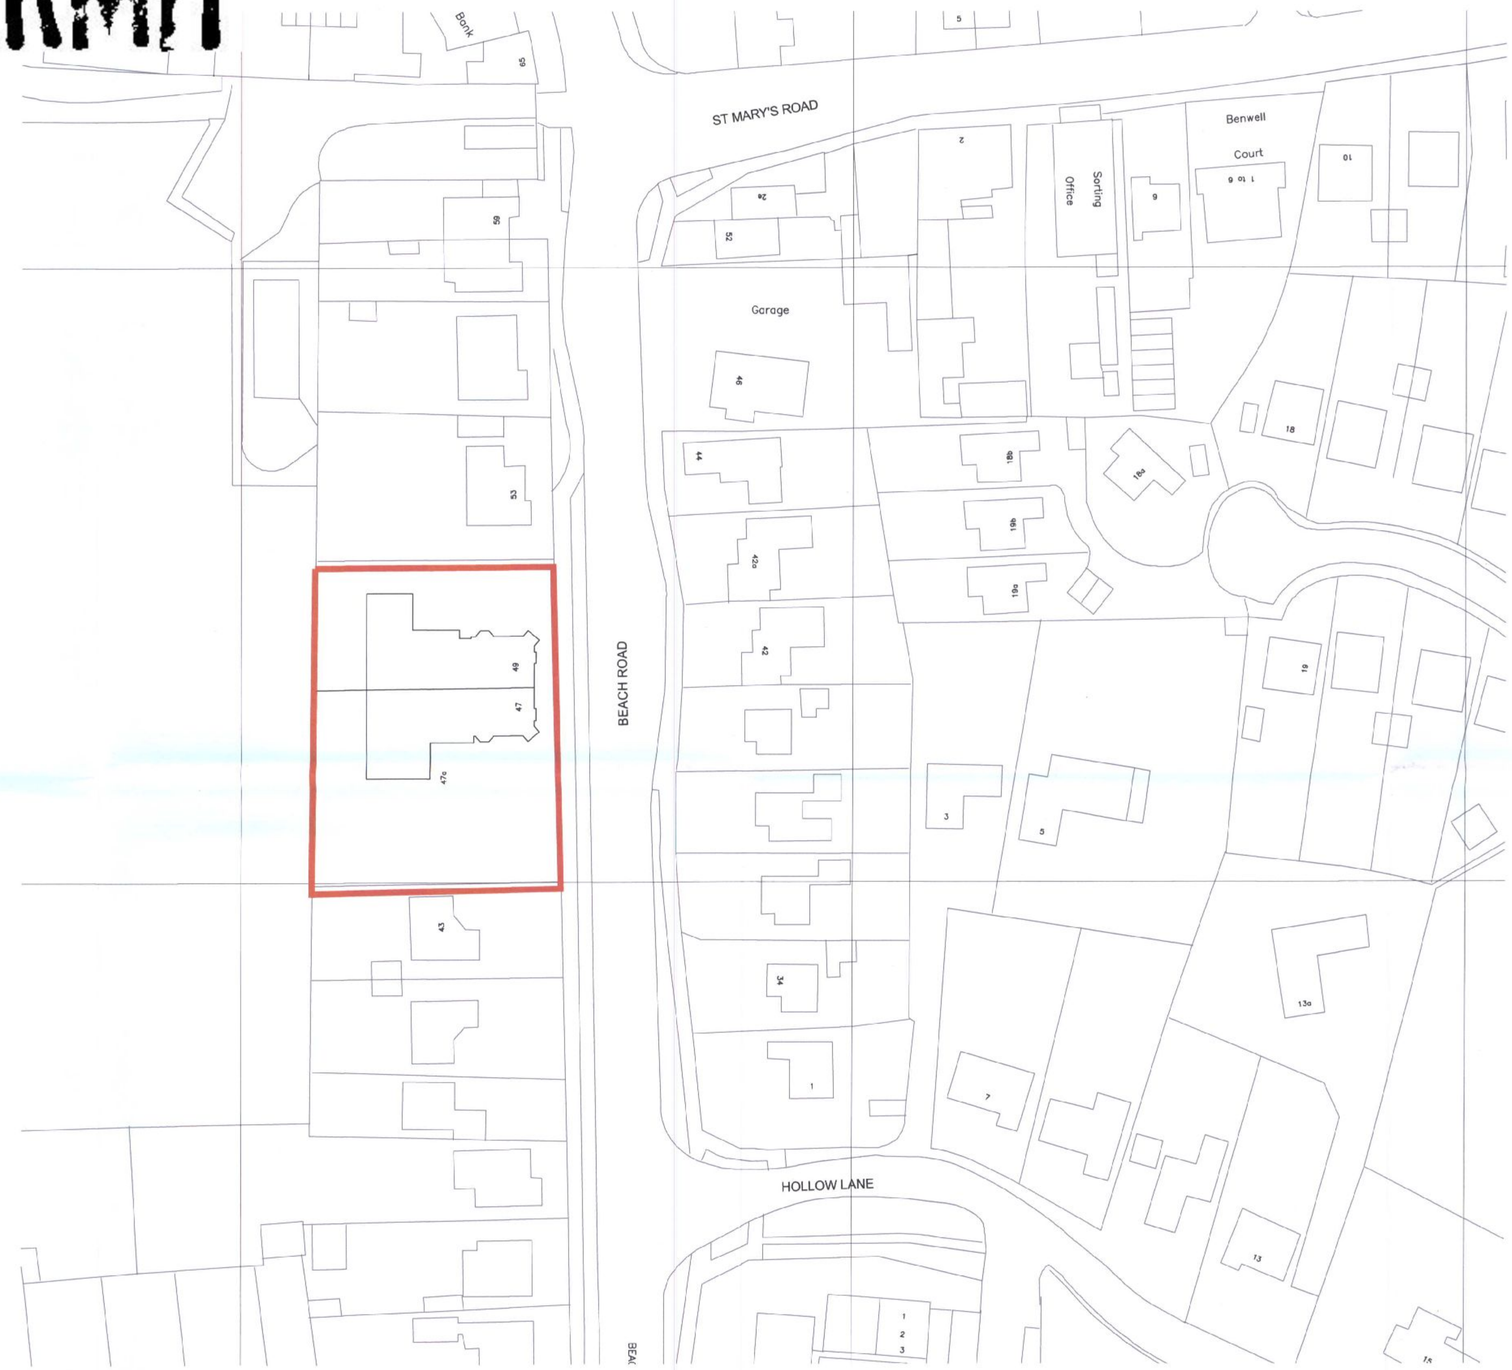

OS Licence Number: 100020449

HAVANT BOROUGH COUNCIL
21 JUN 2010
RECEIVED

notes:

revisions: B | 18.06.2010 | HP | Amended for regularisation application - road names, OS licence no.

revisions:

N

0 100mm @A1

NOTE: The contractor is responsible for checking all site dimensions and levels. These should be checked prior to the ordering of any components and before the commencement of the works. All discrepancies should be brought to the attention of the Contract Administator

Oak View Care Homes

Alterations and Extension

47-49 Beach Road Hayling Island

drawing information title: **Location Plan**

pwparchitects
PWP Architects Ltd 61 South Street, Havant, Hampshire PO9 1BZ
t: 02392 482494 f: 02392 461152
e: design@pwp-architects.com
w: www.pwp-architects.com

status: For Building Regulations
date: June 09
scale: 1:500 @ A1
drawn: PT
chk'd: JG

job: 4676 dwg: 1100 rev: B