Existing Elevation Scale 1:100



South Elevation

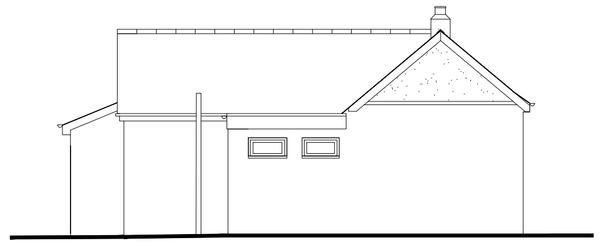

East Elevation

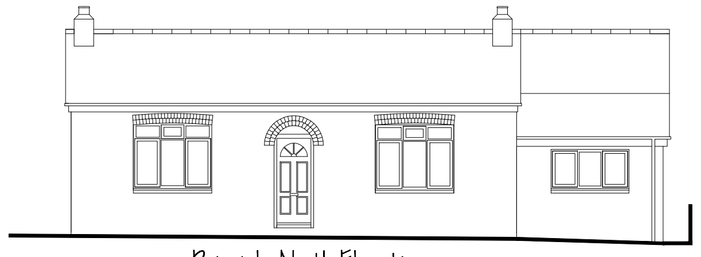

Principle North Elevation

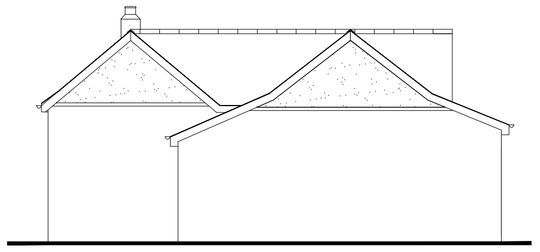

West Elevation

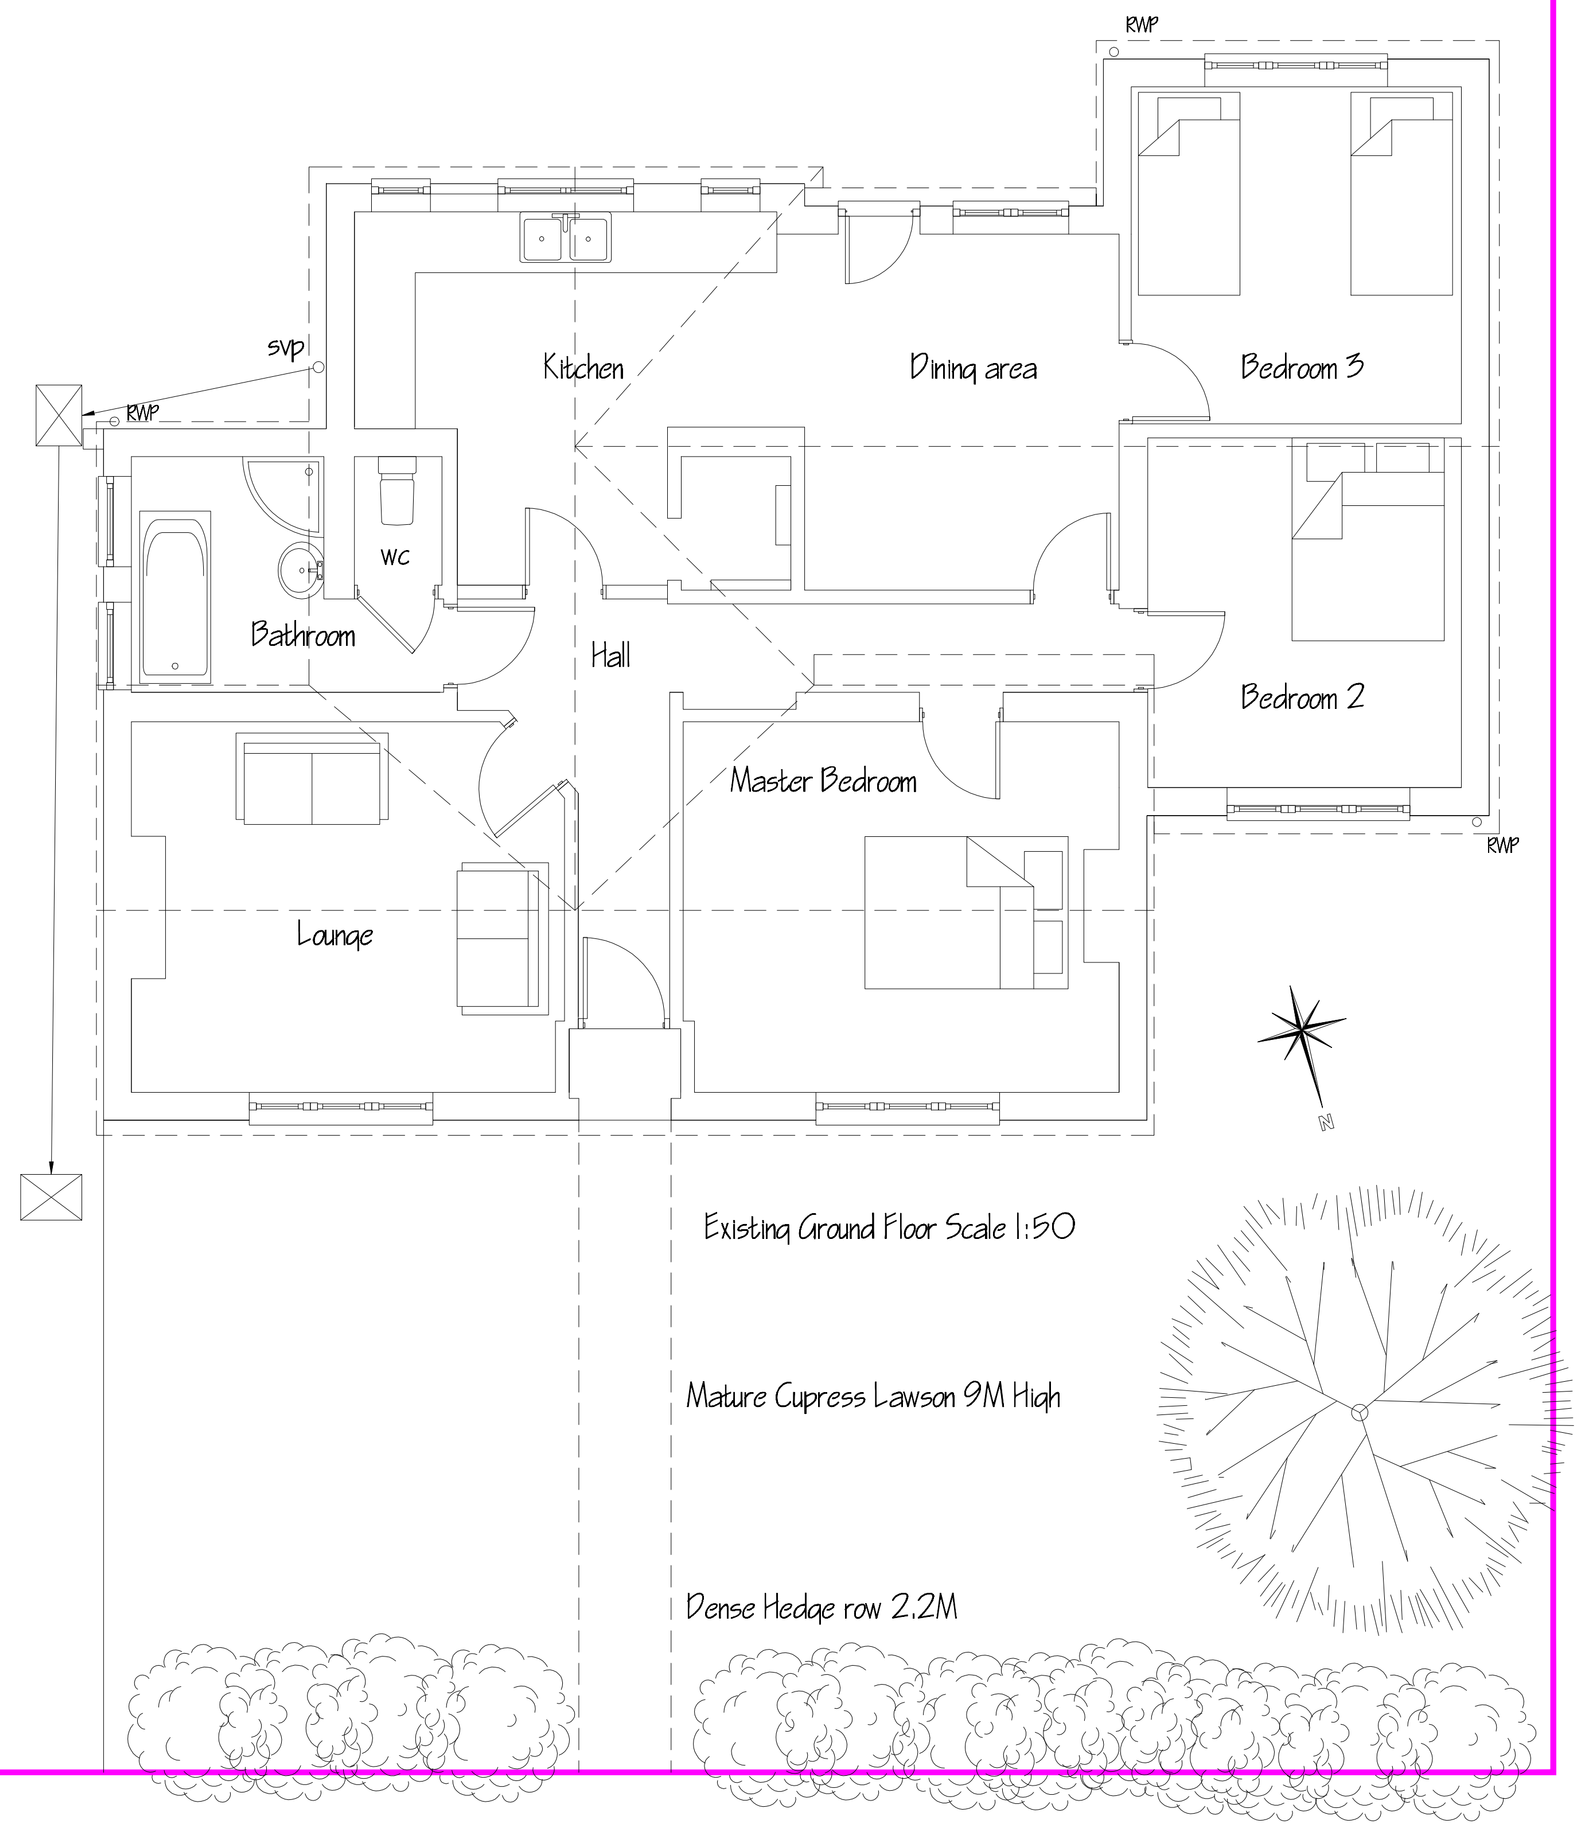

Existing Ground Floor Scale 1:50

Mature Cupress Lawson 9M High

Dense Hedge row 2.2M

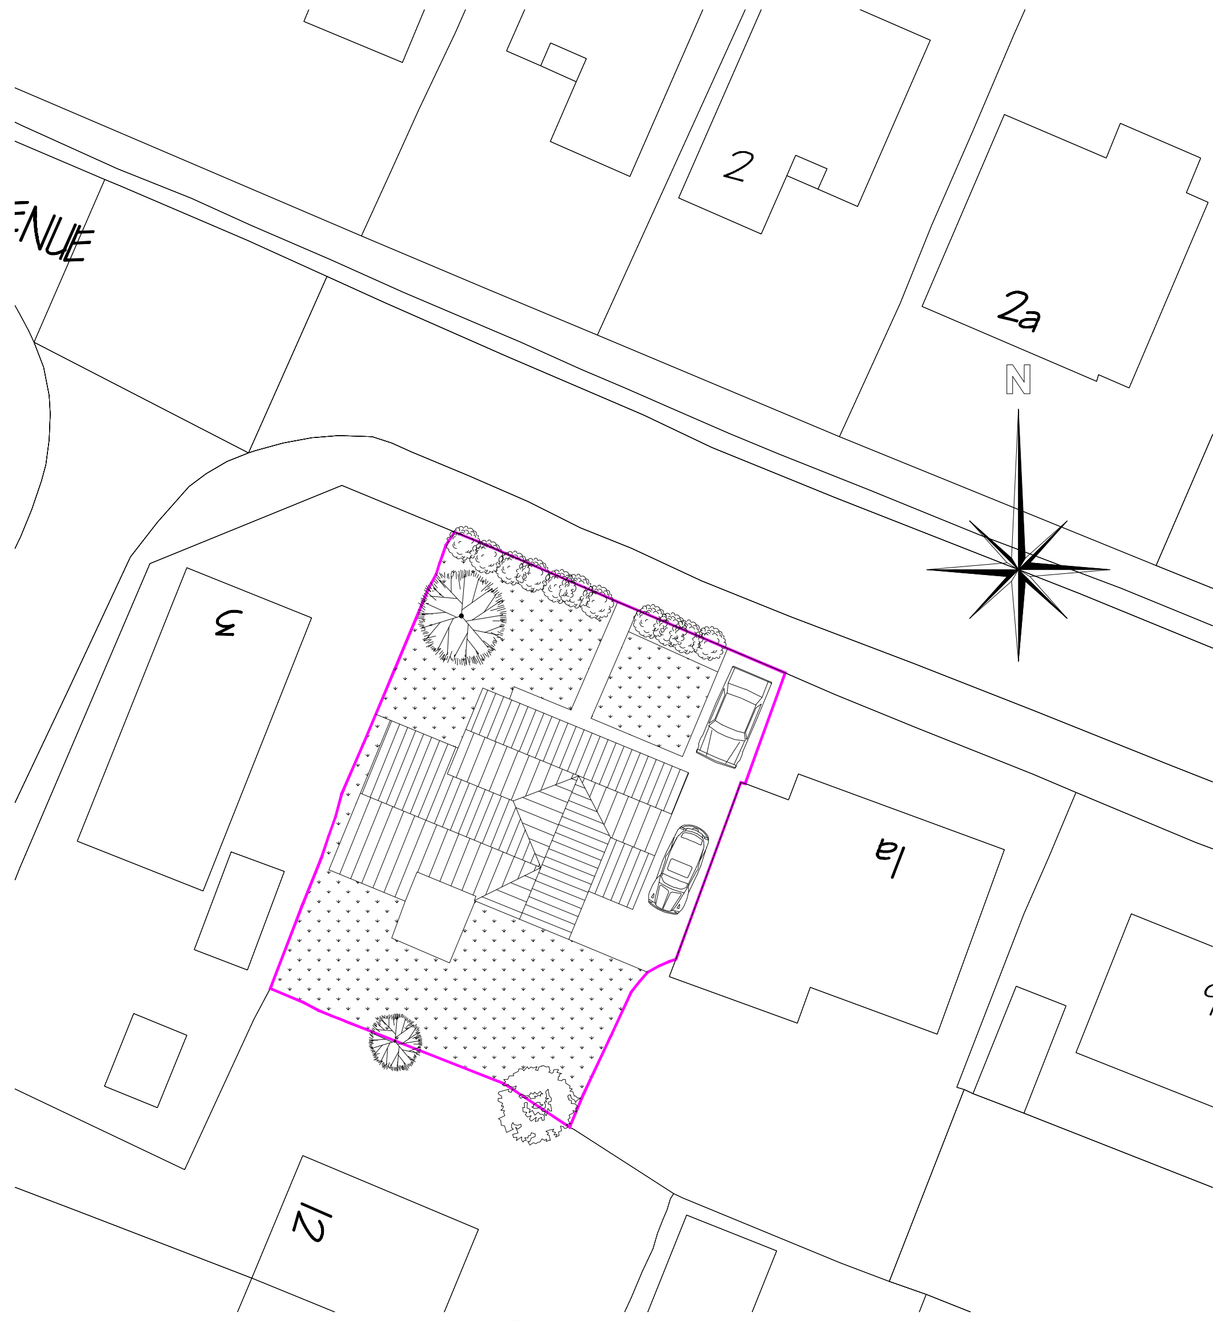

Scale 1:200 license 01115100



Scale 1:1250

JPF Building & Surveying
Jason Fricker
01489 589917
email-jpfbuilders@hotmail.co.uk

Mr D Burt & Miss L Stevens
No 1 Longwood Avenue
Cowplain, PO8 8HX
December 2010

Existing Floor plans, Elevation
Paper sizeA1- Planning Design Stage

Drawing No DWG 01
Alterations & Additions
Scale 1:50, 1:100