


HAVANT BOROUGH COUNCIL  
DEVELOPMENT CONTROL  
27 MAY 2010  
RECEIVED

# PERMIT

APP/12/0283

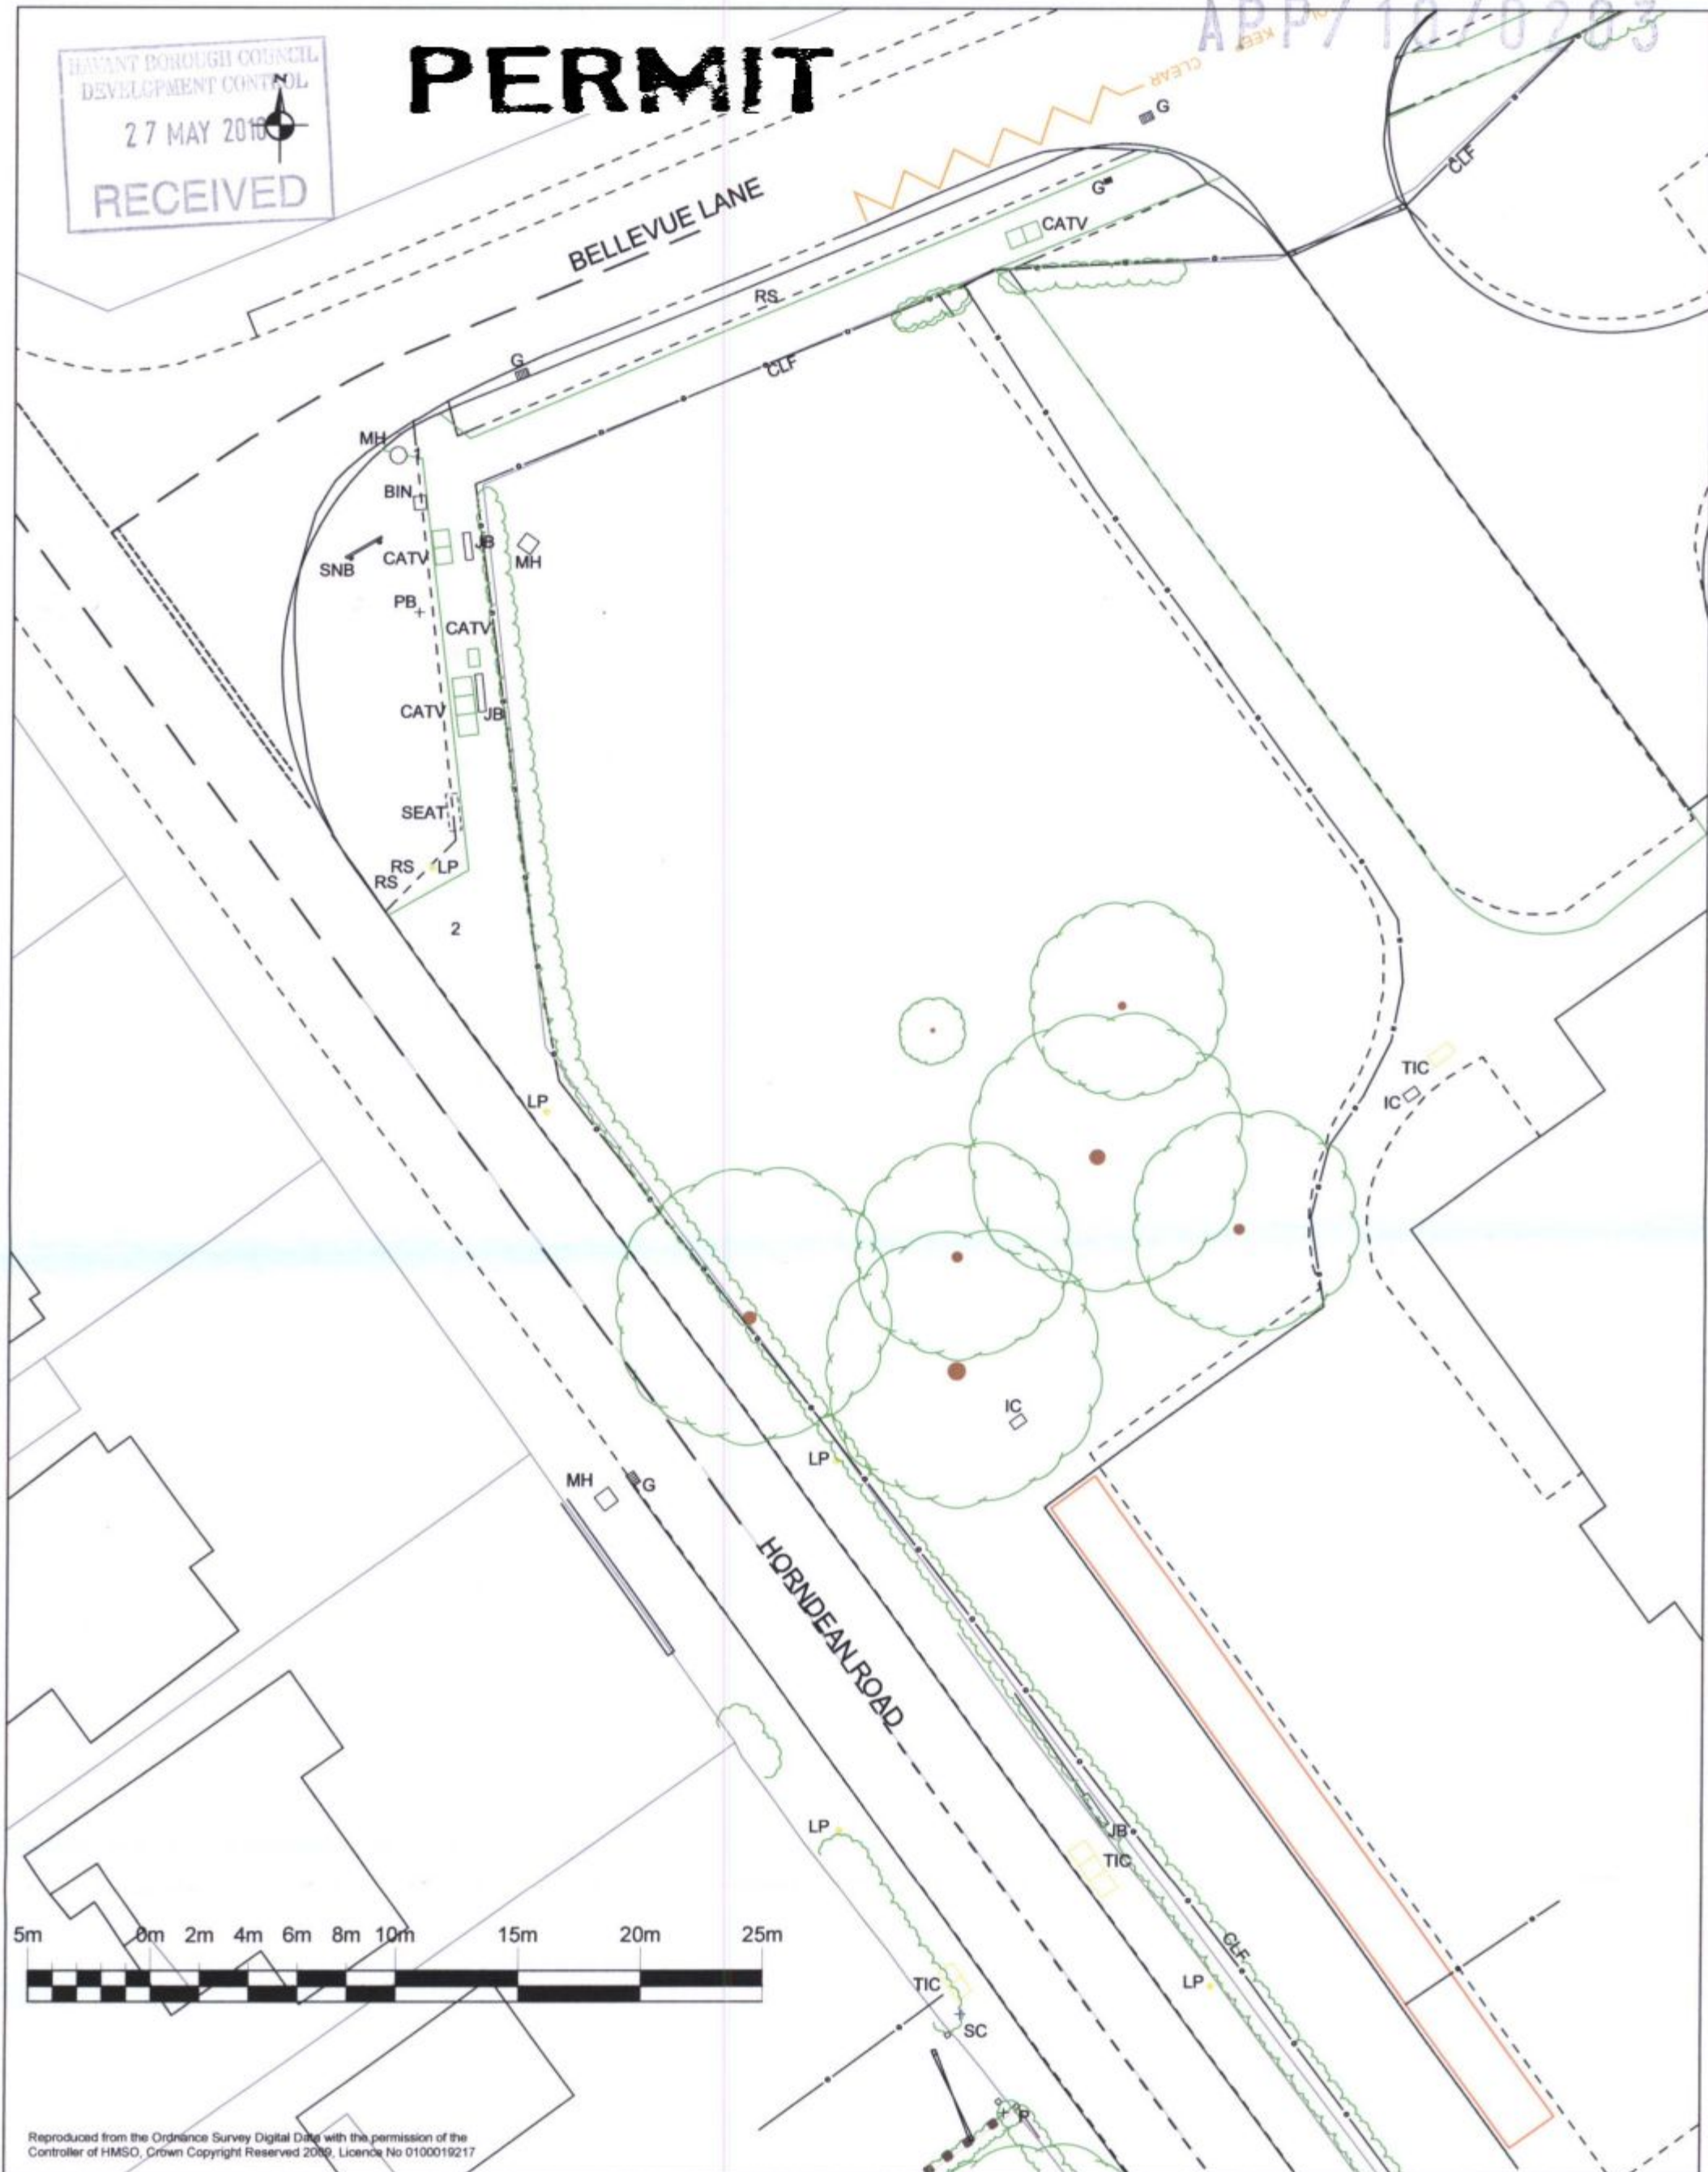

Reproduced from the Ordnance Survey Digital Data with the permission of the Controller of HMSO, Crown Copyright Reserved 2009, Licence No 0100019217



Civic Offices, Civic Centre Road,  
Havant. Hants. PO9 2AX  
Telephone: (023) 9247 4174  
Email: [customer.services@havant.gov.uk](mailto:customer.services@havant.gov.uk)  
Internet: [www.havant.gov.uk](http://www.havant.gov.uk)

**ST JAMES PRIMARY SCHOOL  
HORNDEAN ROAD WIDENING  
FOR CYCLE PATH - AS EXISTING**

|          |            |                                    |
|----------|------------|------------------------------------|
| DRAWN BY | CHECKED BY | DRG No.                            |
|          |            | Hi52/132                           |
| DATE     | DEC 2009   | DIR NAME                           |
|          |            | L:\CGID&TS\SA\Hom'Rd-Bel'-Plan'DWG |
| SCALE    | 1:250 @ A3 | CAD NAME                           |
|          |            | Hom'Rd'Belle'La'Plan'2008          |

| REV | DESCRIPTION | DATE | INITS |
|-----|-------------|------|-------|
|     |             |      |       |