1m 2m 3m 4m 5m

1:100

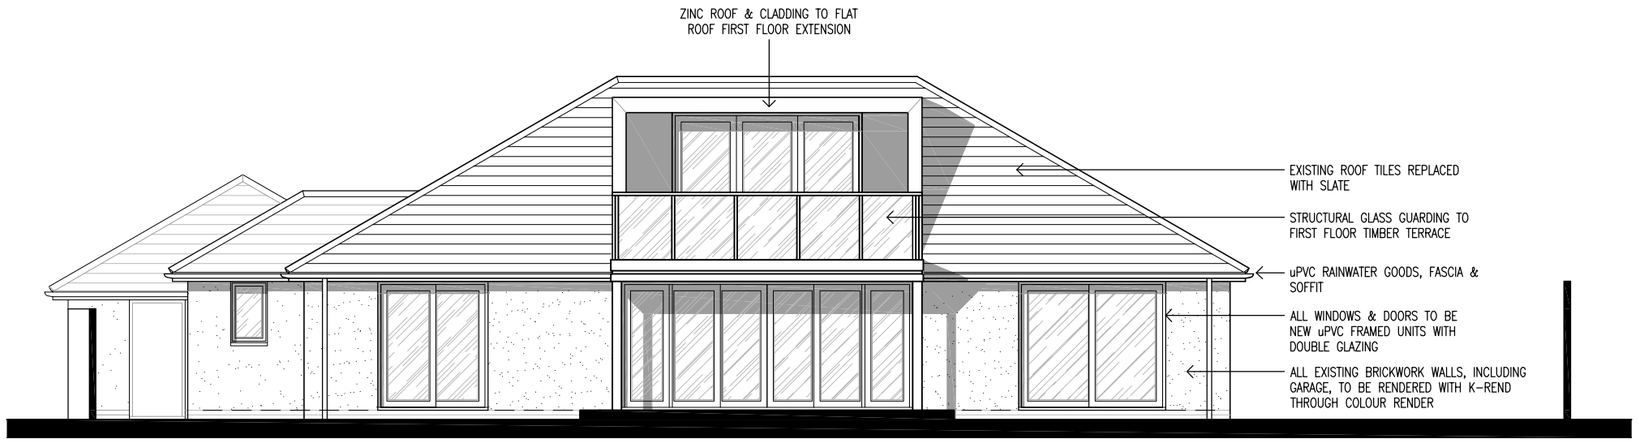

PROPOSED NORTH ELEVATION - REAR

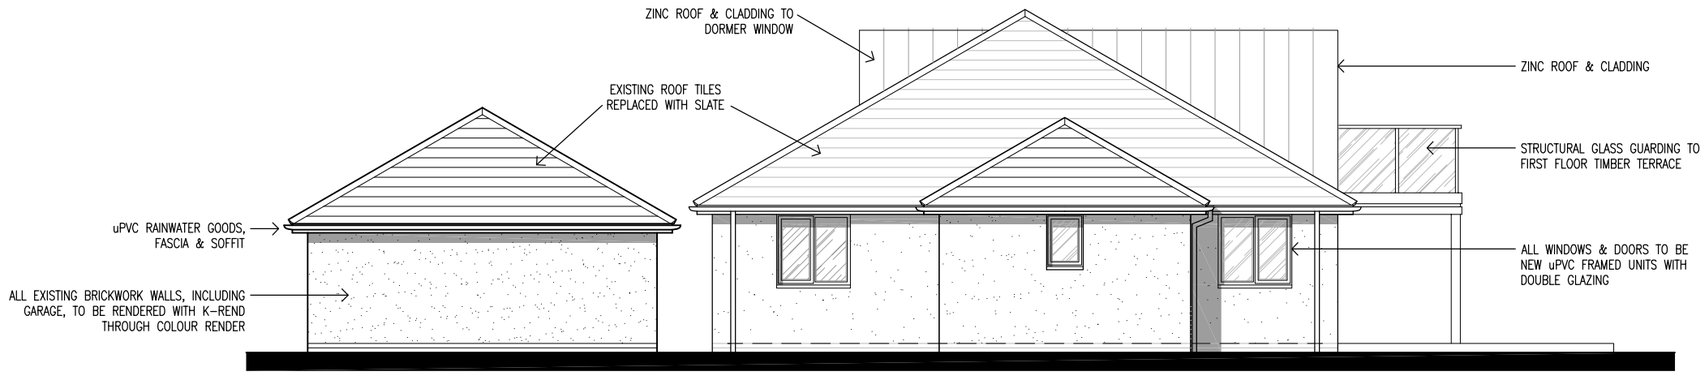

PROPOSED EAST ELEVATION - ELEVATION FACING No 3 SWANS WALK

B 17/09/10 – PRE-PLANNNING REVISIONS
A 23/08/10 Planning revisions

ANDREW **WOTTON** ASSOCIATES - Chartered Architects

45 OAKFIELD ROAD, CLIFTON, BRISTOL BS8 2AX Tel: 0117 9466966 Fax: 0117 9466580 Email: info@awottonassociates.com

Site Address
2 SWANS WALK, SALTERNS LANE, HAYLING ISLAND

Drawing Title
PROPOSED NORTH & EAST ELEVATIONS

Drawing No. 671/108B
Scale 1:100 @ A3
Date Drawn JULY 2010
Status PLANNING
Checked by

Copyright reserved to Andrew Wotton Associates. Scale suitable for Planning purposes, use only figured dimensions for Construction. Any clarifications to be requested from the Architect.