PROPOSED ADDITIONS TO 13, WITTERING ROAD, HAYLING ISLAND, HANTS.


FOR MR & MRS M. CLARK.

NOTE CHECK ALL MEASUREMENTS ON SITE PRIOR TO THE COMMENCEMENT OF WORK.

WALLS FULLY BONDED AND CAVITIES MAINTAINED CONTINUOUS, CLOSE ALL REVEALS WITH VERTICAL DPC AND INSULATED CAVITY CLOSERS.

PROVIDE SMOKE DETECTORS TO ALL FLOORS MAINS OPERATED AND INTERLINKED WITH BATTERY BACKUP.

PLANS TO BE READ IN CONJUNCTION WITH THE STRUCTURAL ENGINEERS CALCULATIONS AND DETAILS NEW STEELWORK TO BE ENCASED IN 12.5MM PLASTER BOARD AND SET FIXED STAGGERED JOINT.

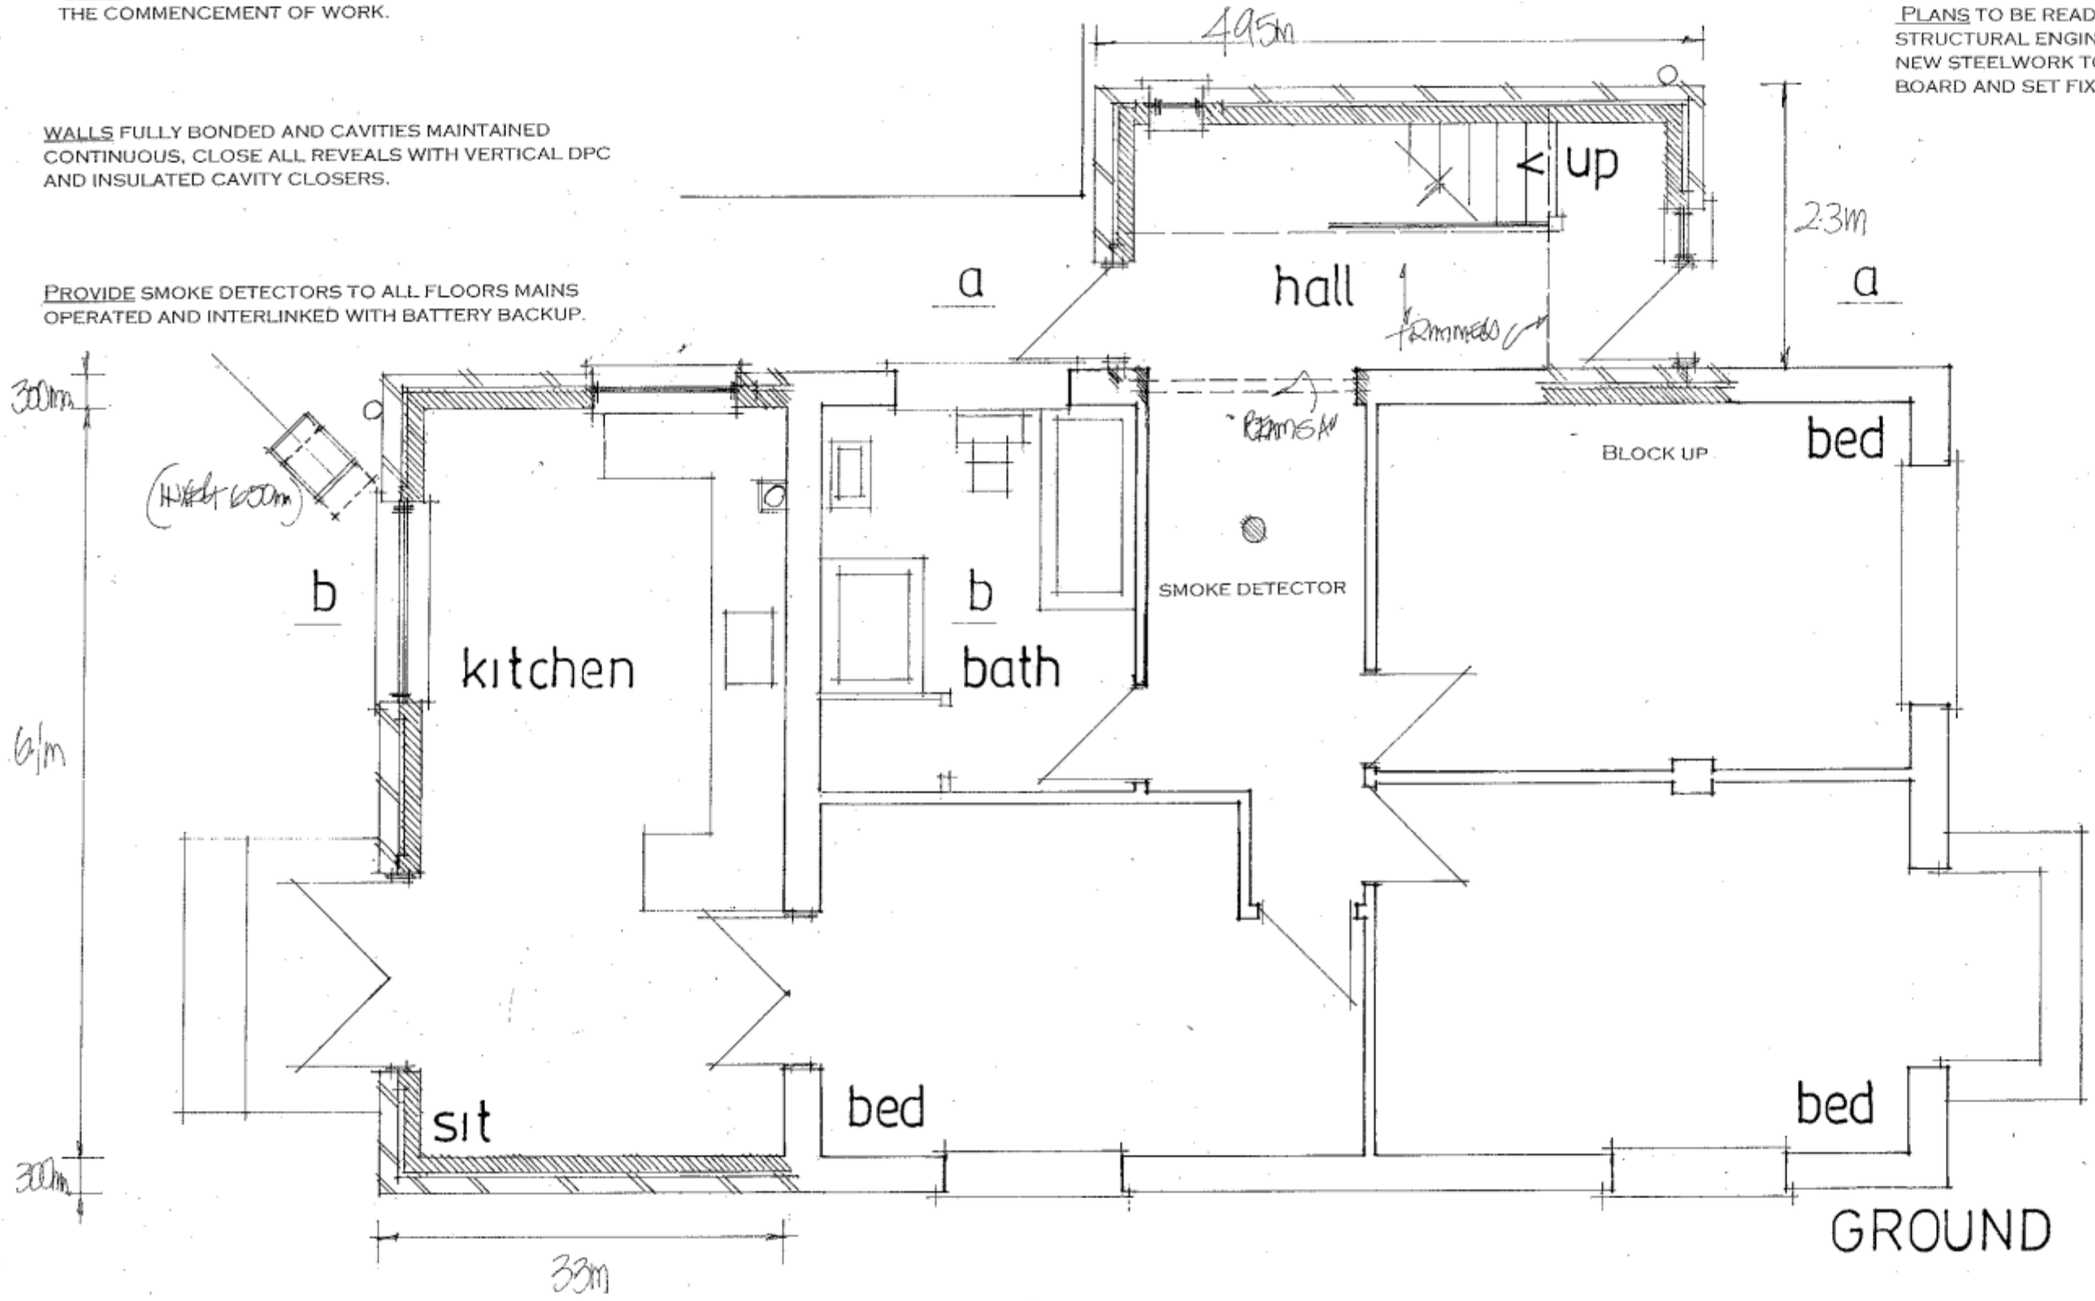

SCALE 1.50
DATE SEPT 2011

PROPOSED LAYOUT

PERMIT

PETER J. WALKER MRICS
CHARTERED SURVEYOR
182 SEAFRONT, HAYLING ISLAND, HANTS
PO11 9 AN

TEL: 02392 467571