

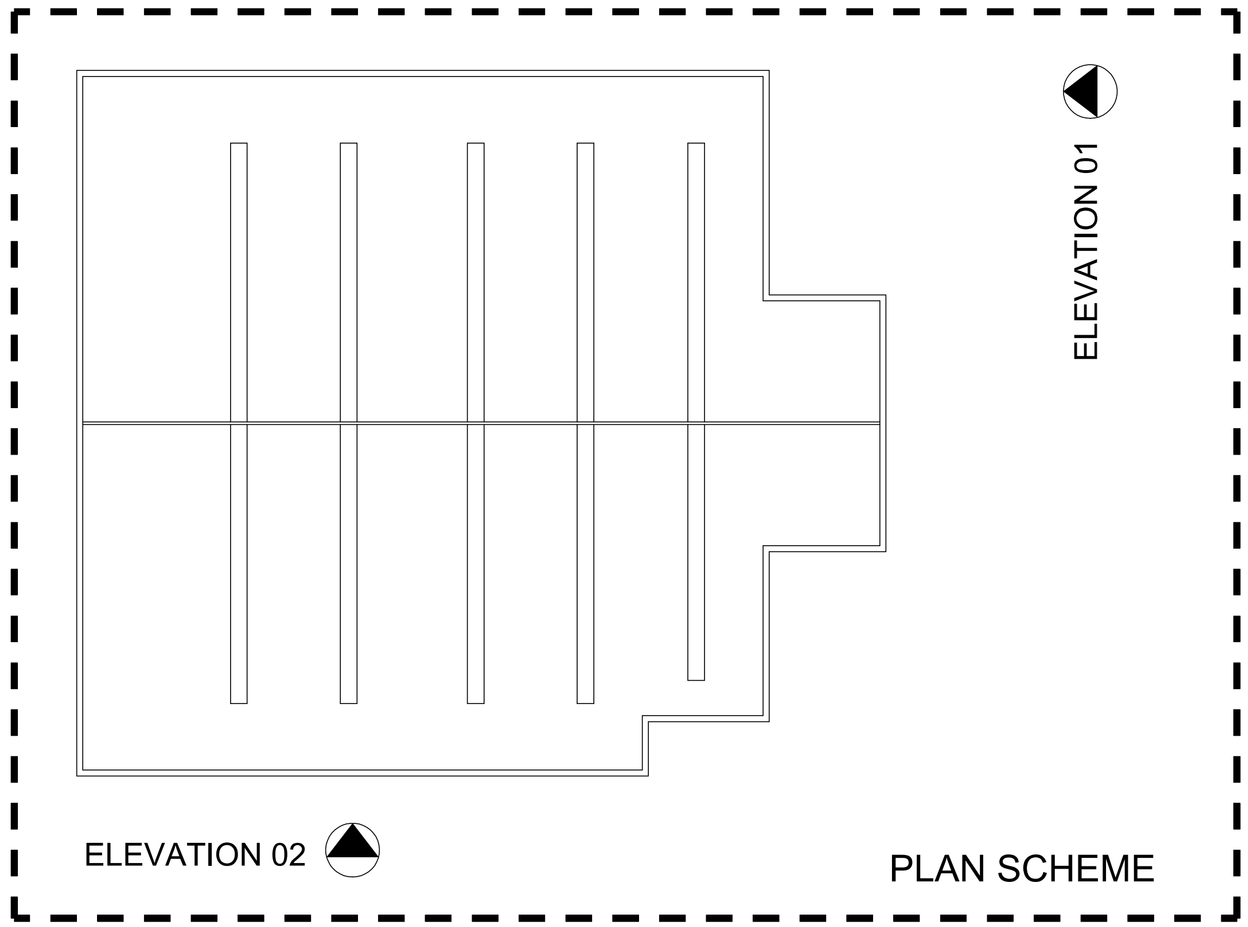


0 2 4 6 8 10m

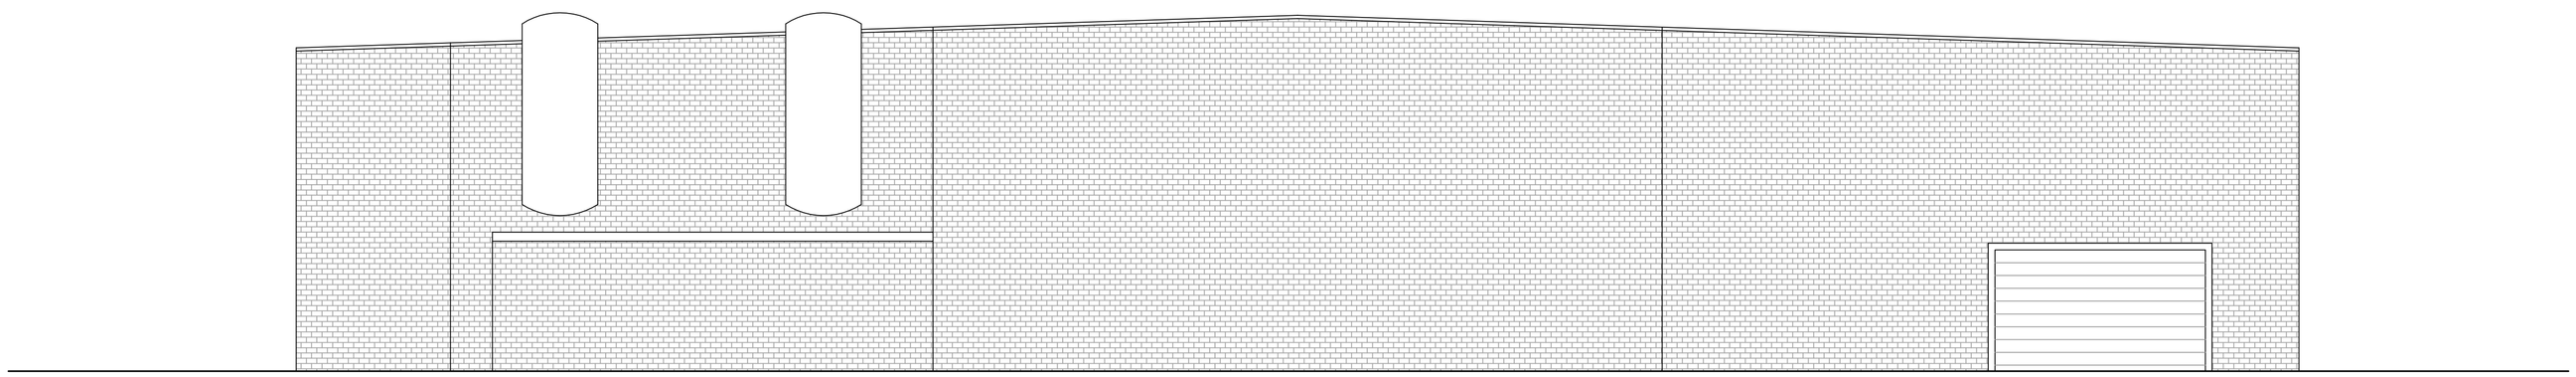

ELEVATION 01 (SOUTH) SCALE 1/100

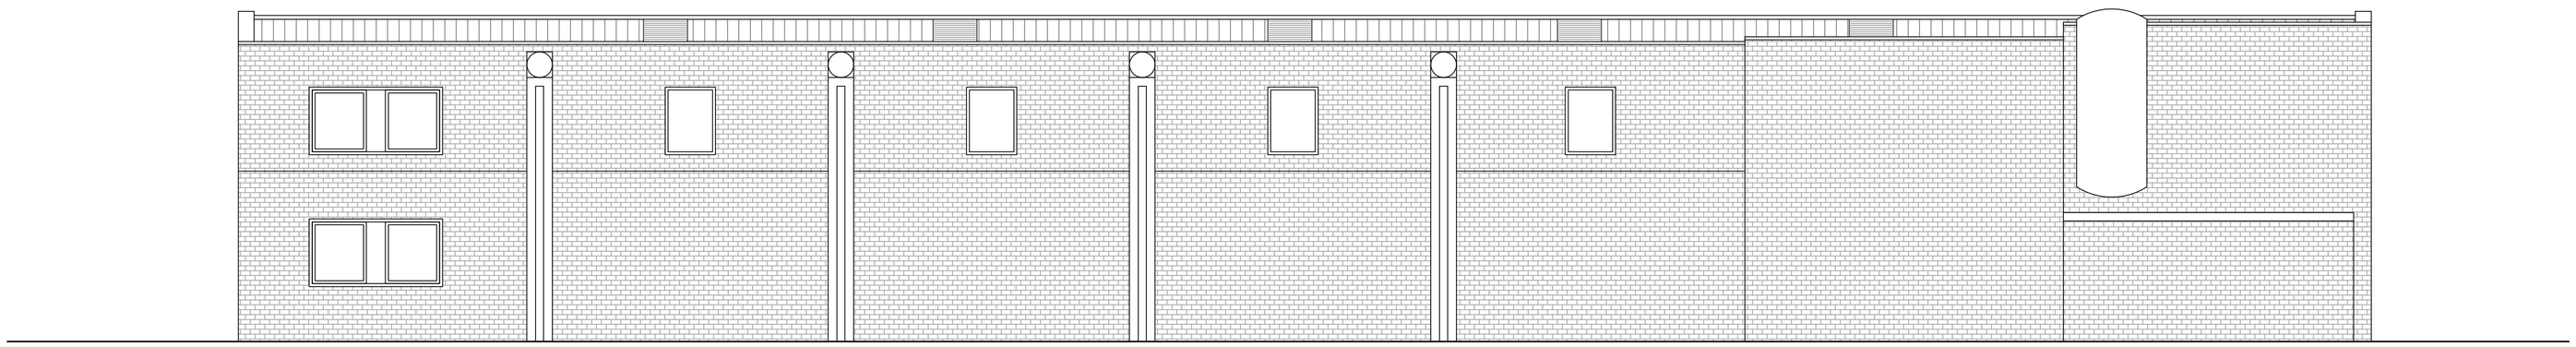

ELEVATION 02 (WEST) SCALE 1/100

HI TECHNOLOGY GROUP

ELEVATIONS (EXISTING) A1 SCALE 1/100