PERMIT

NOTES:
Do not Scale from this Drawing except for planning purposes.
First floor layout and drainage is shown as indicative only
This drawing is the copyright of MF Designs Ltd.

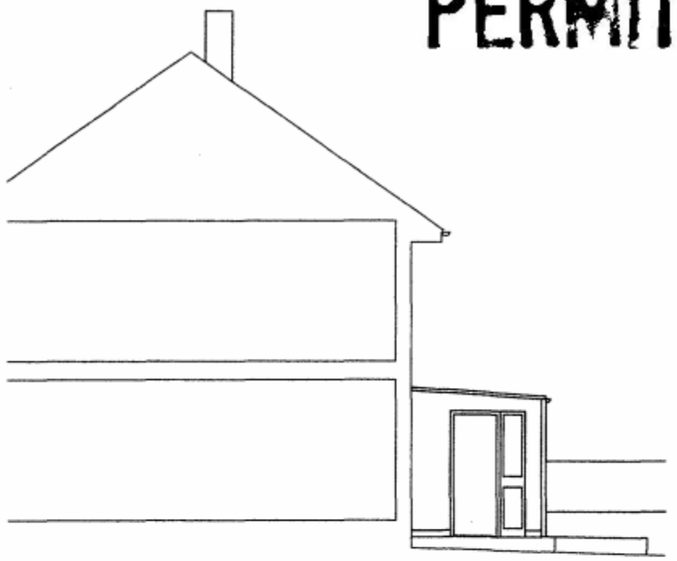

North/Section

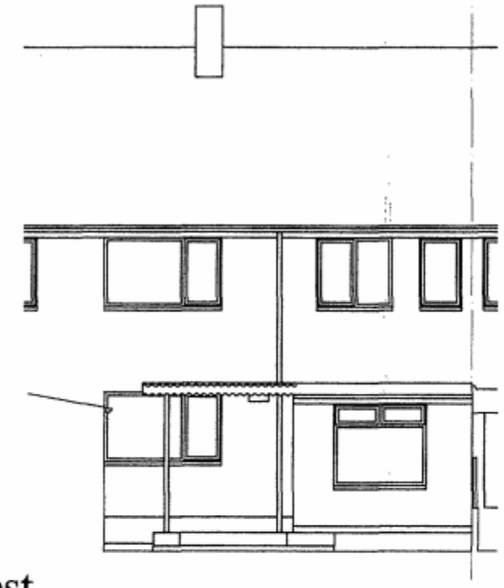

West

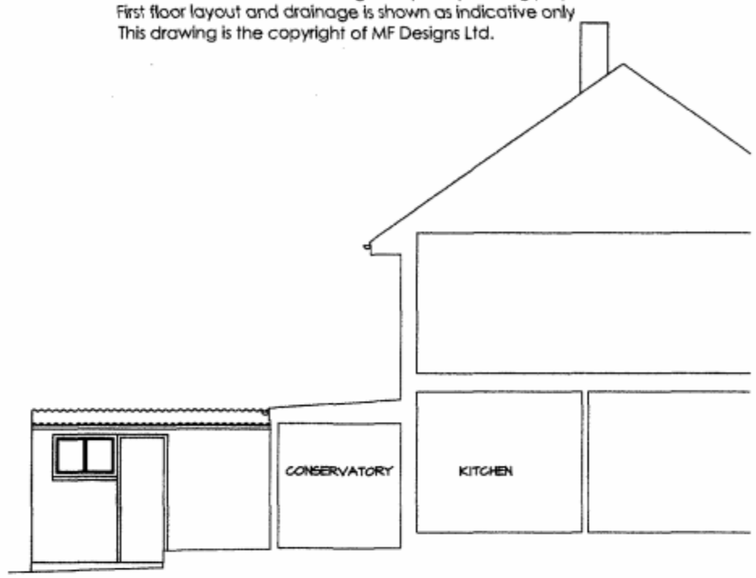

South/Section

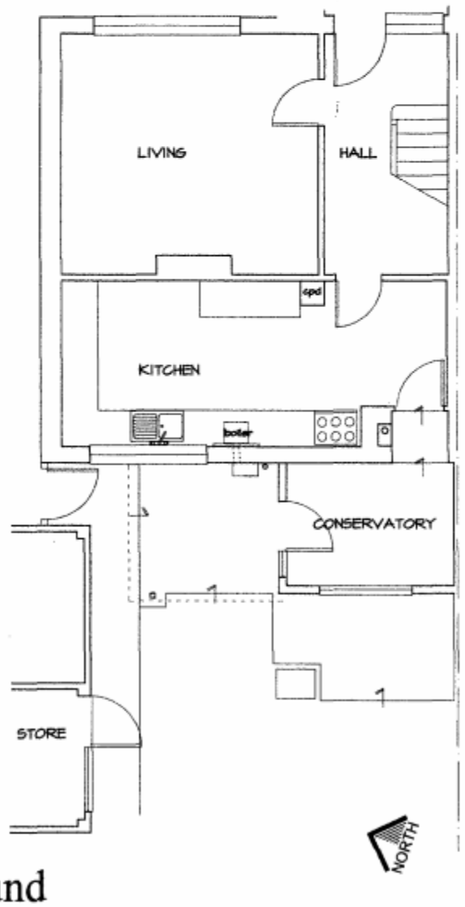

Ground

HAVANT BOROUGH COUNCIL
15 SEP 2010
RECEIVED

EXISTING SURVEY
27 WOODCOT CRESCENT, WEST LEIGH

mf designs ltd
Chartered Architects

12 Wensley Gardens • Emsworth • Hampshire • PO10 7RA
Director: Martin Farrer RIBA • Co Registration No.4507379
t/f 01243 377766
e admin@mfdesigns.org.uk

Date: Aug 2010
Scale: 1:100
Job No: 3007
Drg No: 100