PERMIT

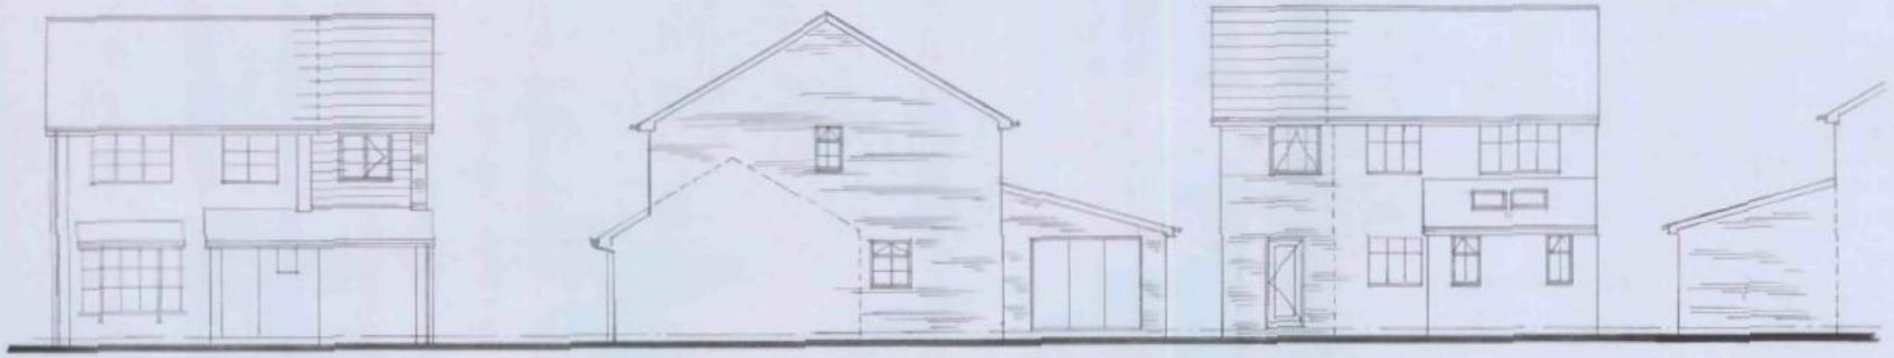

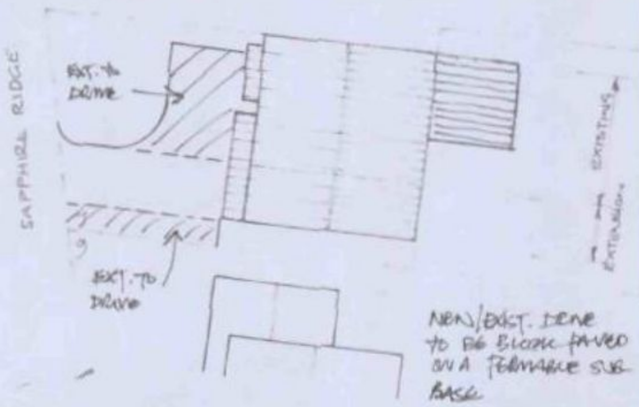

SITE PLAN 1:200

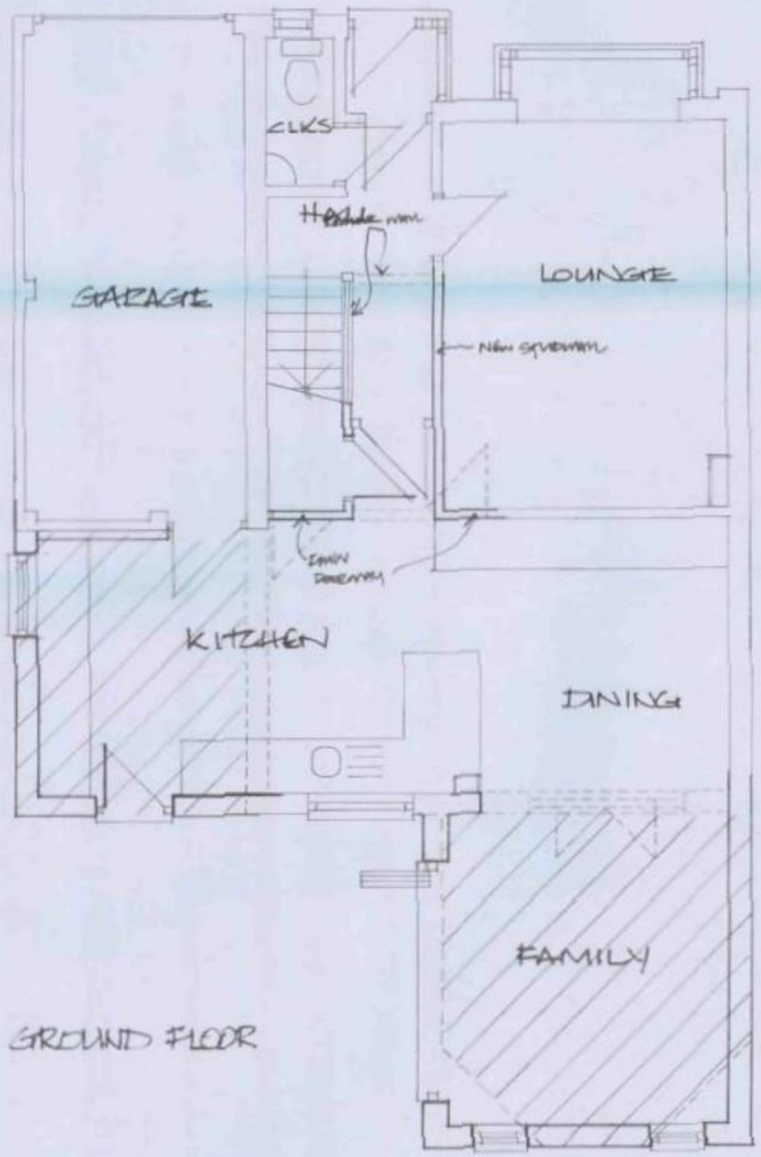

GROUND FLOOR

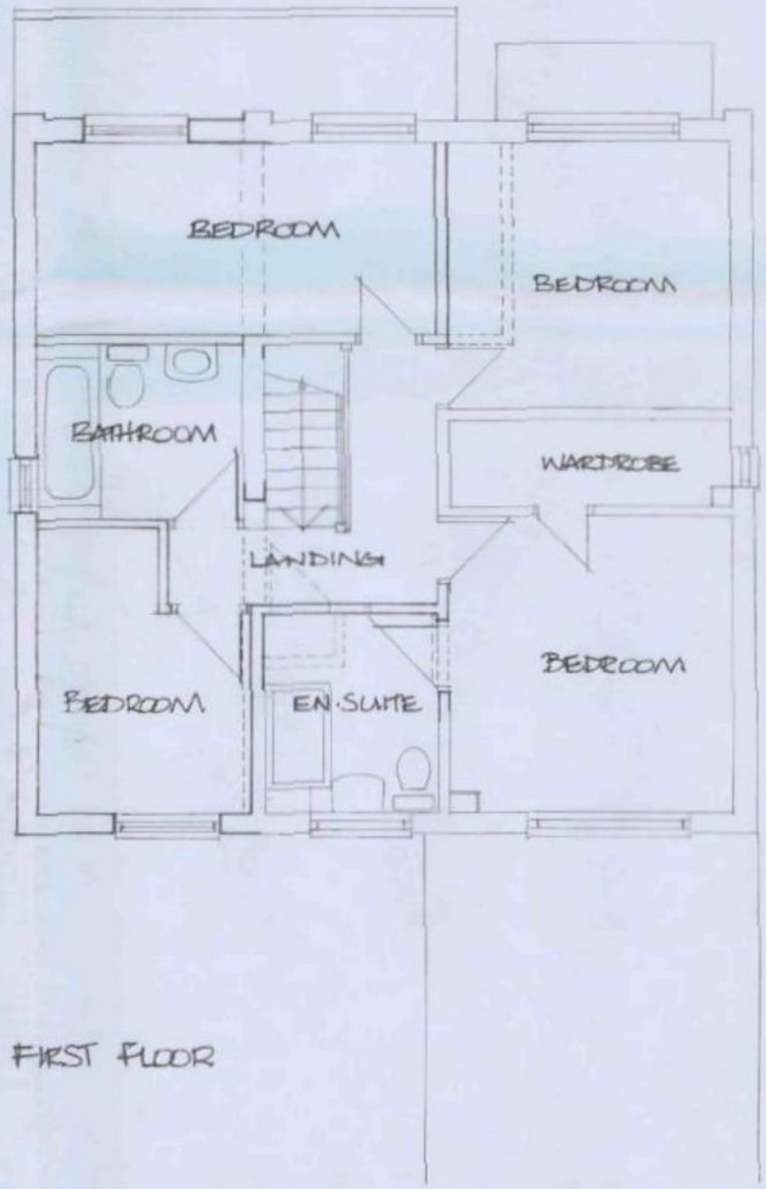

FIRST FLOOR



LOCATION PLAN 1:1250

HAVANT BOROUGH COUNCIL
17 JUN 2010
RECEIVED

DEREK TREAGUS ASSOCIATES
ARCHITECTURAL SERVICES

Project: **SIDE & REAR EXTENSION**
7 SAPPHIRE RIDGE,
WATERLOOVILLE,
HAMPSHIRE.

Client: **Mr G Hart**

Title: **PLANNING DRAWING**

Date	Drawn	Scale
May 2010	DT	1:50, 1:100, 1:1250

Dwg. No. **10.826.01**