
PERMIT

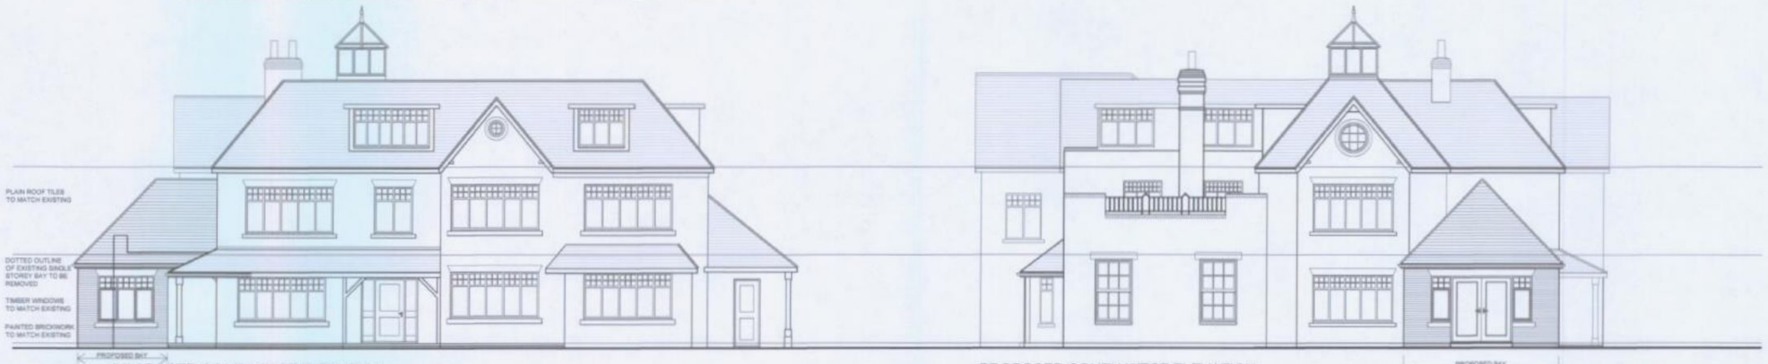

PROPOSED SOUTH EAST ELEVATION

PROPOSED SOUTH WEST ELEVATION



PROPOSED NORTH WEST ELEVATION

PROPOSED NORTH EAST ELEVATION

HAVANT BOROUGH COUNCIL
28 MAR 2011
RECEIVED

notes:

revisions: A | 25.3.11 | JG | PLANNING

revisions:

100mm @A1

NICK DANBY

Proposed Bay Extension

LITTLEMEAD, WEST LANE

drawing information title: PROPOSED ELEVATIONS

status: PLANNING
date: MARCH 2011
scale: 1:100 at A1
drawn: JG
chk'd:

job: 4818 dwg: 1301 rev: A

pwparchitects
PWP Architects Ltd 61 South Street, Havant, Hampshire PO9 1BZ
t: 02392 482494 f: 02392 481152
e: design@pwp-architects.com
w: www.pwp-architects.com