PERMIT

APP/10/0112

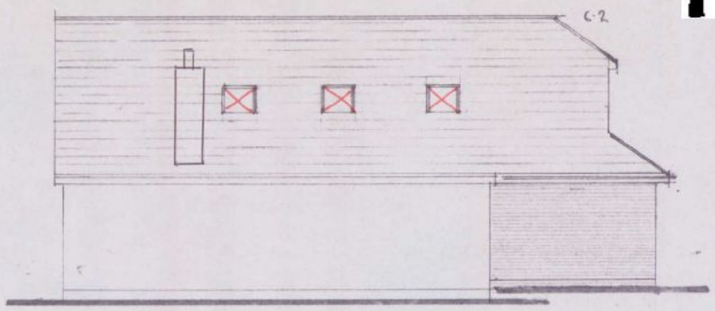

Proposed North East Elevation.



Proposed North West Elevation.

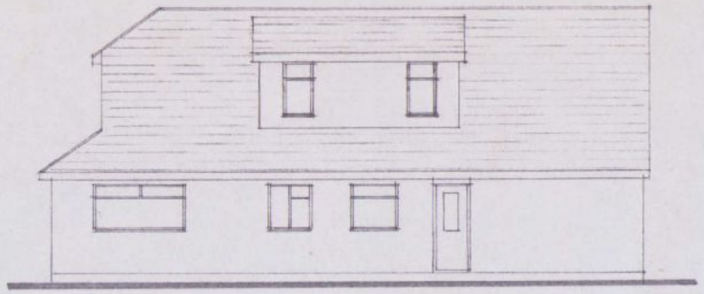

Proposed South West Elevation.



Proposed South East Elevation.

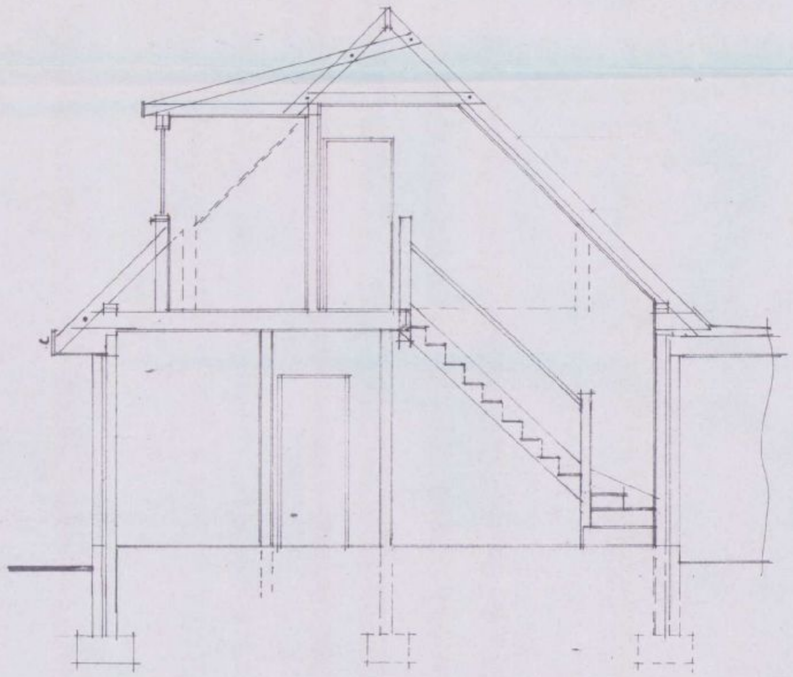

Section x-x.

HAVANT BOROUGH COUNCIL
04 MAY 2010
RECEIVED
B.O.H.
PERMIT

Proposed internal alterations, rear extension and rooms in re-pitched roof at 15 The Hicket, Widley, Waterlooville, Hants. PO7 5JL

I. Shepheard Esq..

Scale 1:50 1:100	Date April 2010
A2 Drawing Number	2
Revision	