PERMIT

HAVANT BOROUGH COUNCIL
20 SEP 2010
RECEIVED



EXISTING FRONT ELEVATION
DWG. NO.: BD450 EE01-1

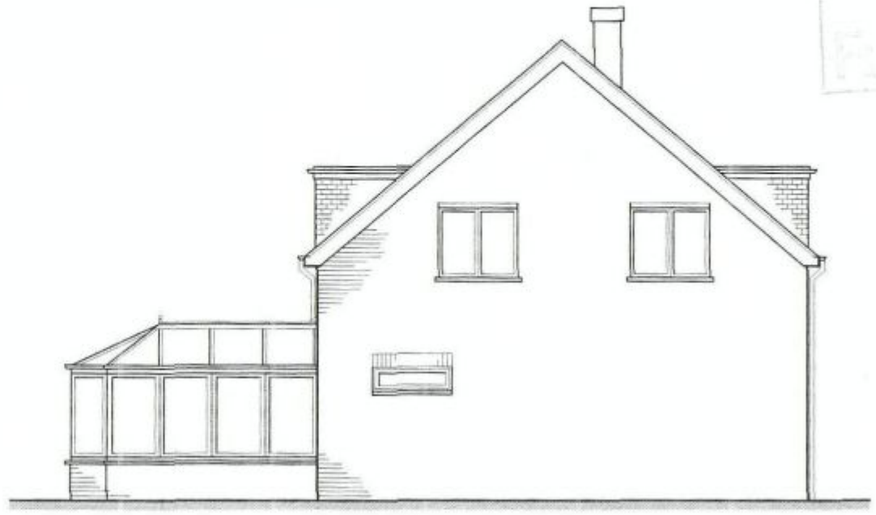

EXISTING SIDE / SOUTH-EAST ELEVATION
DWG. NO.: BD450 EE01-2



EXISTING SIDE / NORTH-WEST ELEVATION
DWG. NO.: BD450 EE01-3



EXISTING REAR ELEVATION
DWG. NO.: BD450 EE01-4

Living Space
Cedarfield, Five Acres, Funtington,
Chichester, West Sussex, PO18 9LX
tel: 01243 572604 fax: 01243 575139
www.livingspacedesign.com

Copyright of this drawing is reserved by Living Space. This drawing is not to be scaled for construction except for planning purpose. All dimensions are to be checked on site prior to construction / manufacture. If there are any discrepancies the designer is to be informed immediately.

PROJECT:
65 HORNDEAN ROAD,
EMSWORTH,
HAMPSHIRE
PO10 7PU

CLIENT:
MR PETER & SARA WALSH

TITLE:
EXISTING ELEVATIONS

JOB NO.:
BD450

DWG. NO.:
EE01-1,2,3,4

DATE:	REV.:
10 09 2010	-
SCALE: 1:100 @ A3	DRAWN BY: J.L.