
GENERAL NOTES:
All written dimensions must be checked on site before work commences on site or in shop. Figured dimensions take preference over those scaled. Discrepancies, where identified, must be reported to the Architect immediately.


All work must be carried out in accordance with the Building Regulations and to the satisfaction of the Local Authority.

10/72676/000

B.O.H. PERMIT

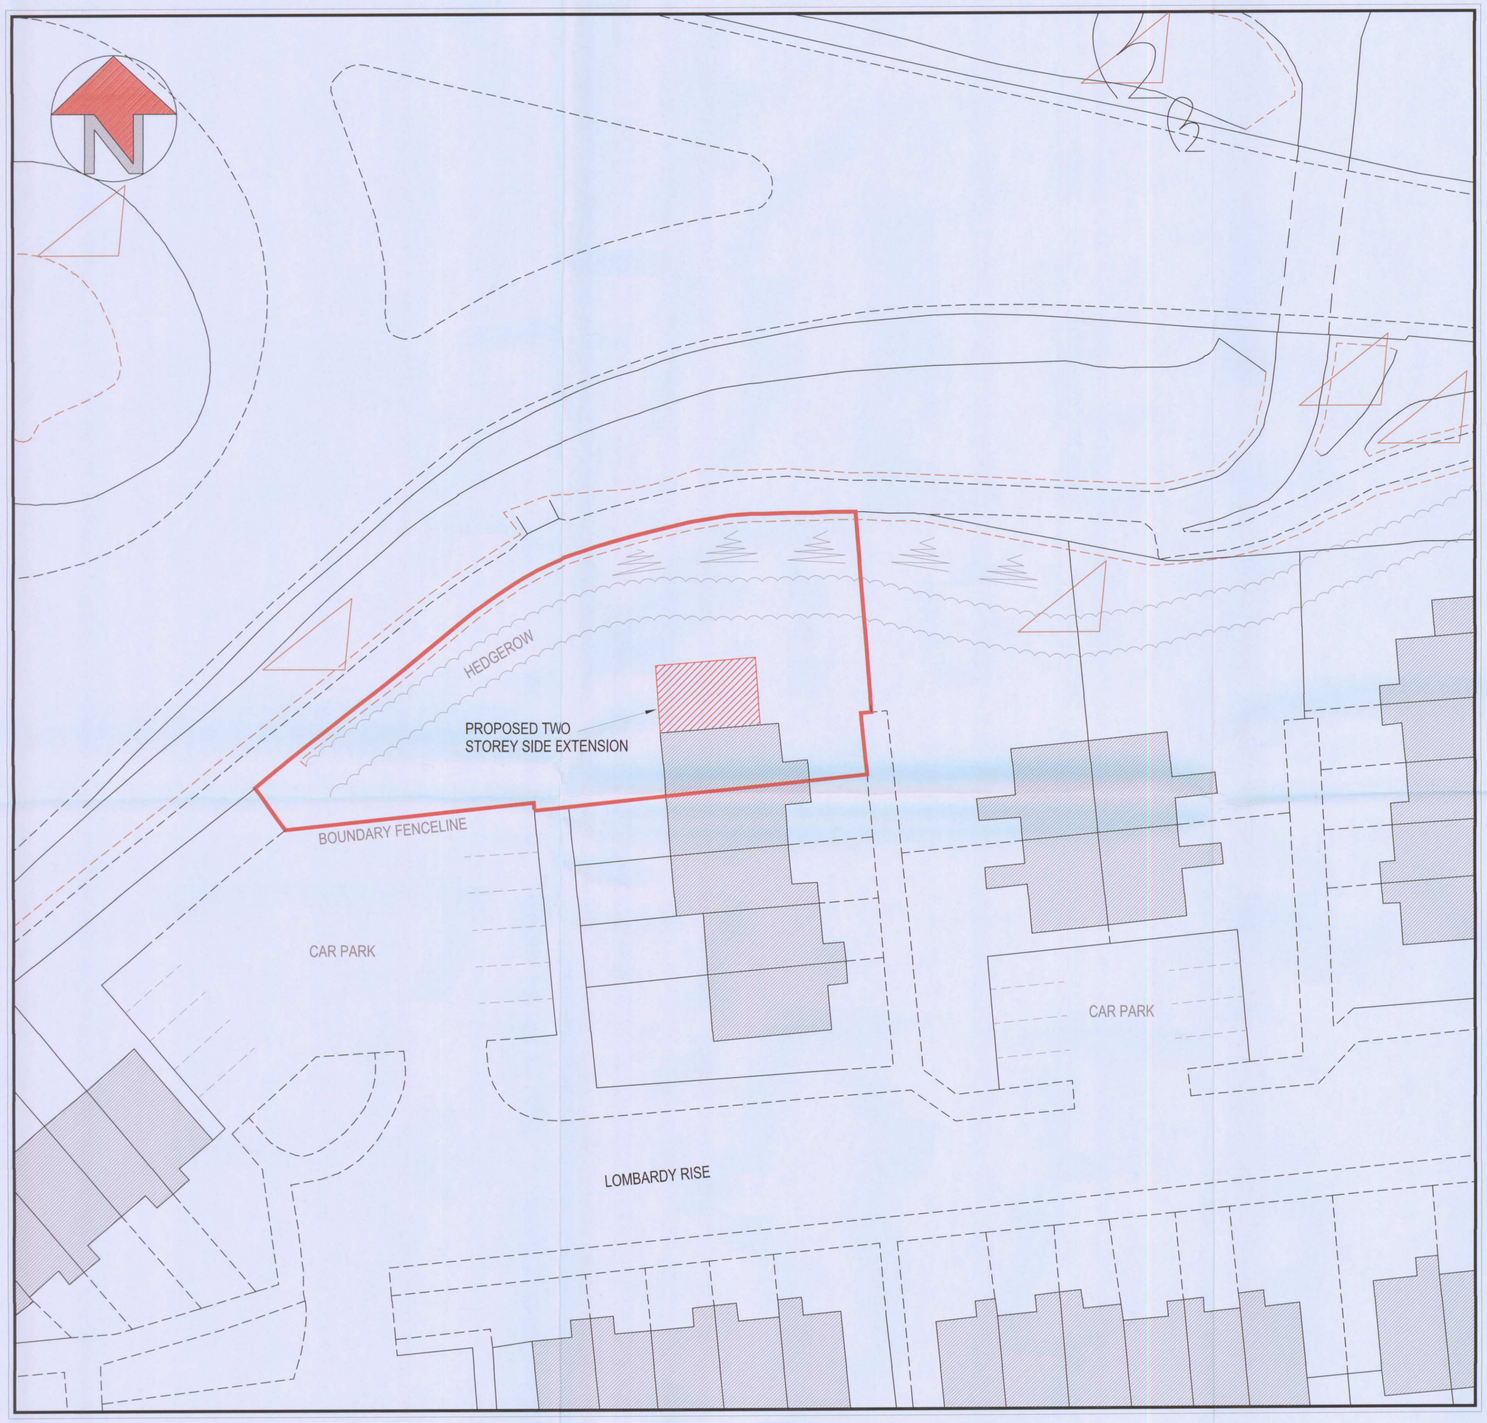

1 SITE PLAN
G201 SITE AND LOCATION PLAN SCALE: 1:200 @A1

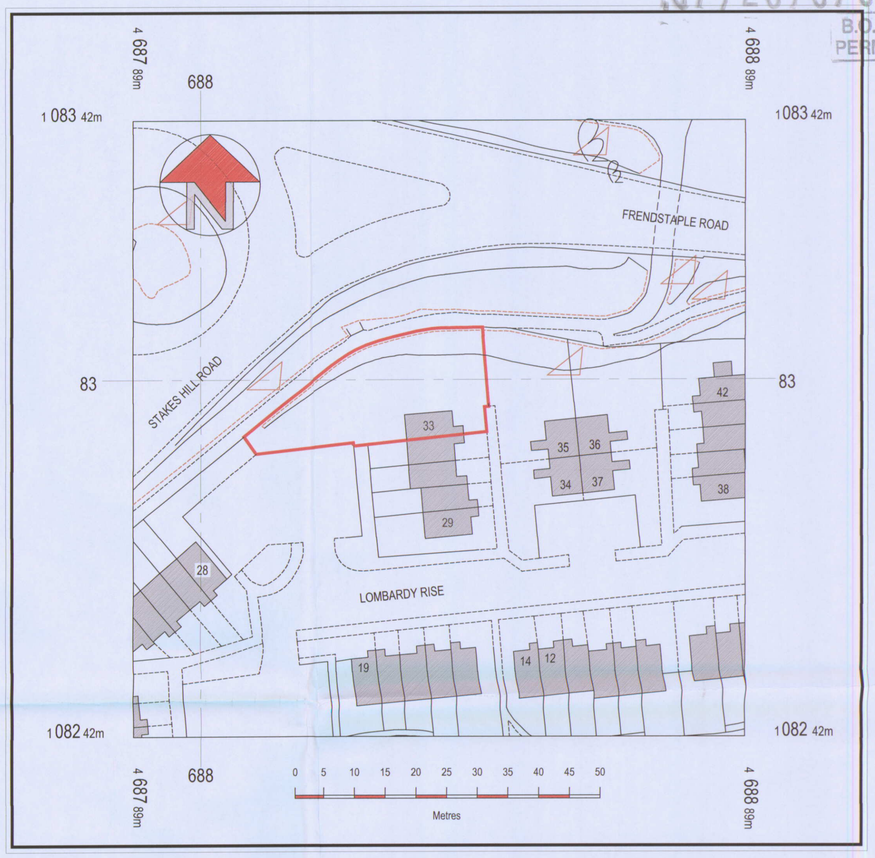

2 LOCATION PLAN
G201 SITE AND LOCATION PLAN SCALE: 1:500 @A1

OS Sitemap product information

Serial Number: 00146500
Supplied by: Repropoint
Centre coordinates of this map: 468838 108292
Produced 09 FEB 2010 from the Ordnance Survey National Geographic Database and incorporating surveyed revision available at this date. © Crown Copyright 2010. Reproduction in whole or part is prohibited without the prior permission of Ordnance Survey.

Ordnance Survey, the OS symbol and OS Sitemap are registered trademarks of Ordnance Survey, the national mapping agency of Great Britain.

This product contains data surveyed at one or more of the following scales: 1:250, 1:2500, and 1:10000.

The representation of a road, track or path is no evidence of a right of way.

The representation of features as lines is no evidence of a property boundary.

Heights are given in metres above Datum.
The alignment of tunnels is approximate.

Rev.	Date.	Description	Drn. By?	Ck'd By?

HAVANT BOROUGH COUNCIL DEVELOPMENT CONTROL 26 APR 2010 RECEIVED

Client:
Mr A. Anthony

Contract Title:
Two Storey Side Extension
33 Lombardy Rise
Waterlooville

Status:
- PROPOSAL -

Drawing Title:
SITE AND LOCATION PLANS

AMENDED

Scale:	Drawn: A.D.	Approved:
1:50	Date: Jan 10	Date:

Contract No.	Dwg No.	Rev.
20155	G201	B