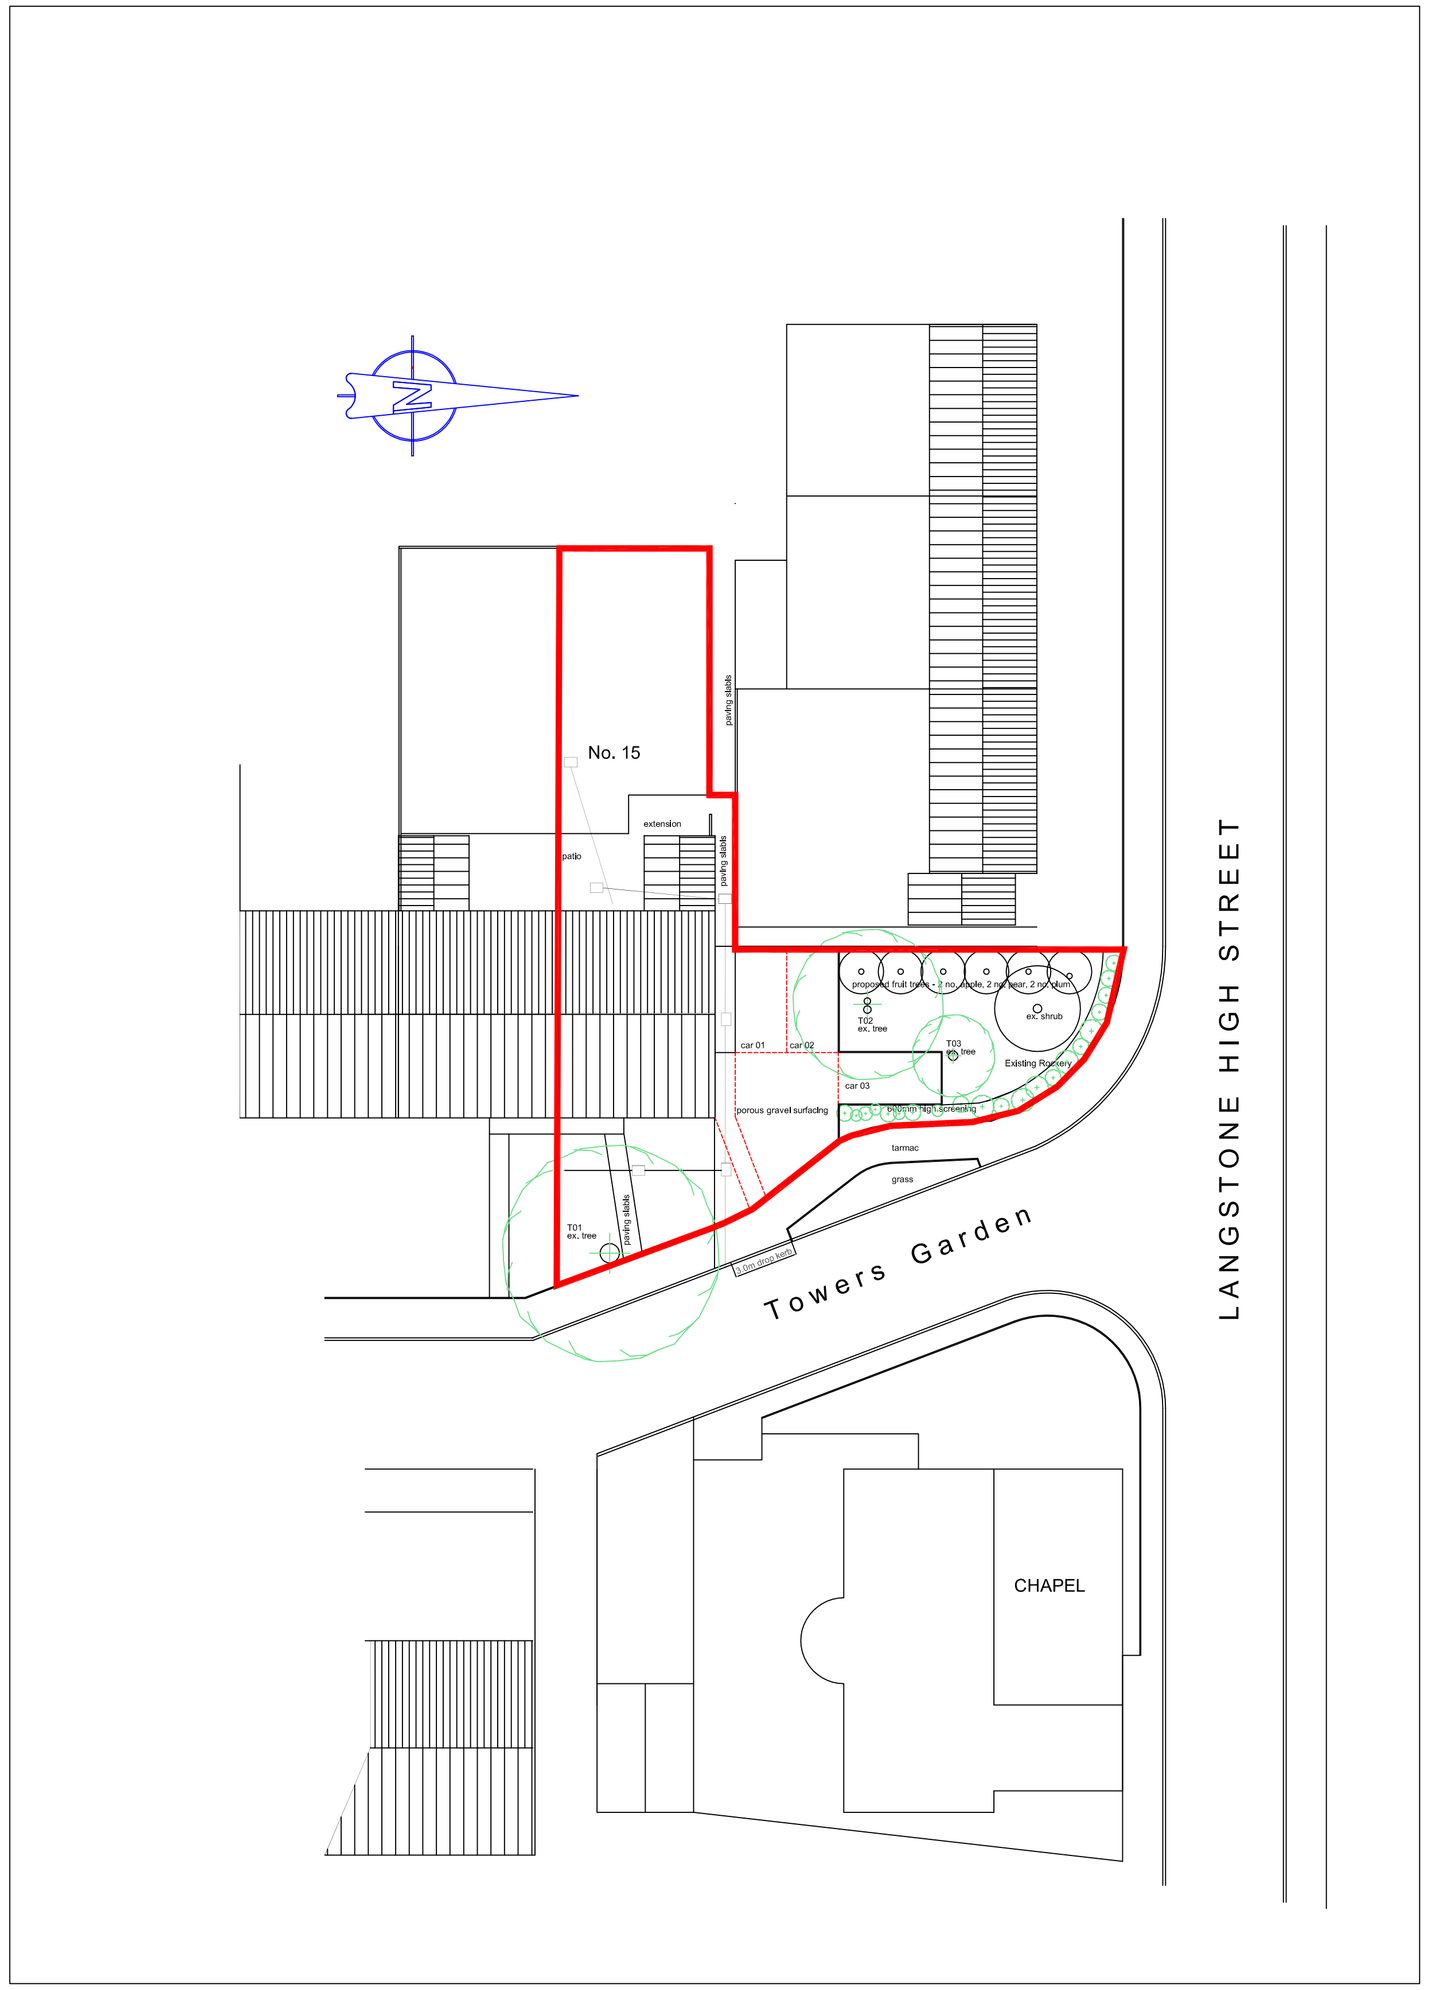

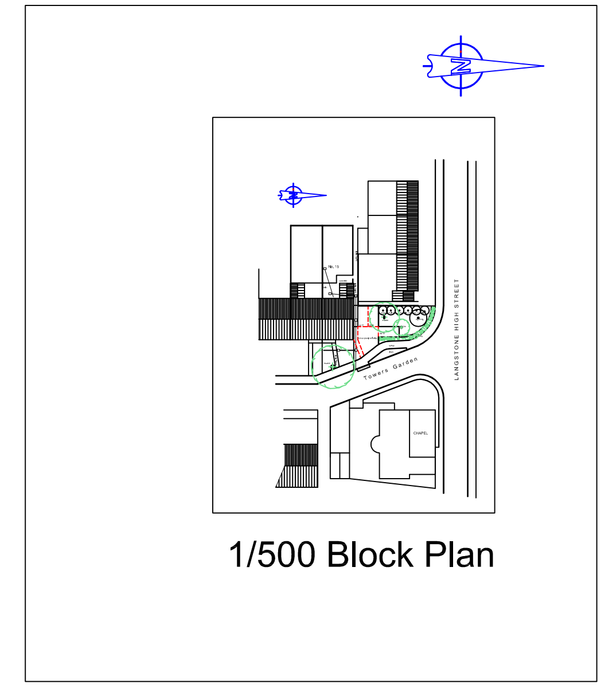

1/500 Block Plan

10000
0 1M 5M 10M
500mm 2M

SCALE
1/200 @ A1

DATE
Feb. 2010

CONTRACTOR MUST CHECK ALL DIMENSIONS ON SITE ONLY FIGURED DIMENSIONS ARE TO BE TAKEN FROM THIS DRAWING AND ANY DISCREPANCIES ARE TO BE REPORTED TO THE ARCHITECT BEFORE PROCEEDING
© COPYRIGHT

AUTHOR
PG

TITLE
Proposed Car Parking Provision

15, Towers Garden - Langstone

DETAIL
Site & Landscape Plan

DRAWING No
09/101/L01

A B C D E F G H
I J K L M N O P Q
R S T U V W X Y Z

PETER GALLOWAY PARTNERSHIP
pgp
ARCHITECTS
BURGAN HOUSE, 8/10 EAST STREET,
HAVANT, HAMPSHIRE PO9 1AG
TEL 02392 472650 FAX 02392 472702