

REFUSE



FRONT ELEVATION

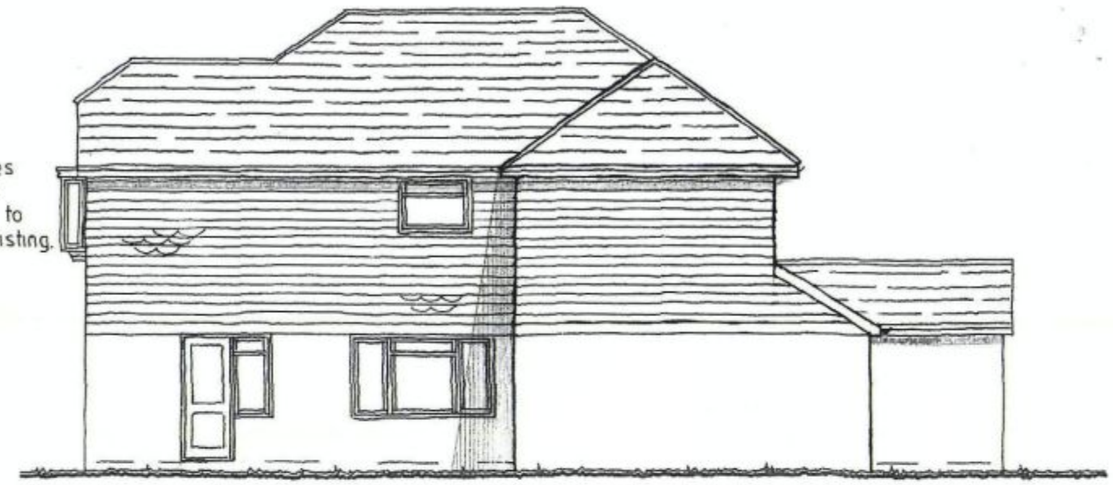

SIDE ELEVATION

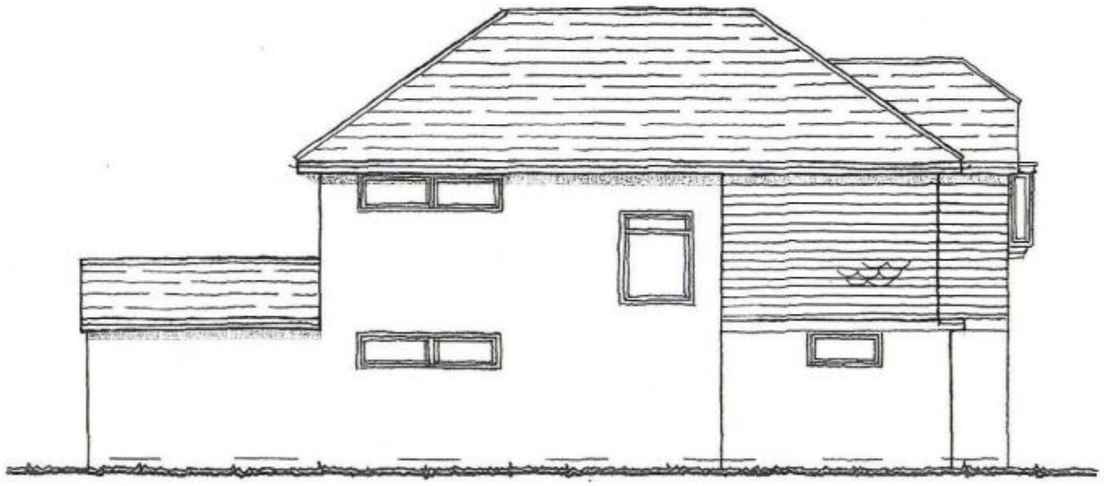

SIDE ELEVATION



REAR ELEVATION

0m 1m 2m 3m 4m

Original paper size A3

HAVANT BOROUGH COUNCIL
15 DEC 2010
RECEIVED

Project
PROPOSED EXTENSION OVER GARAGE AT 43 BLENHEIM GARDENS, HAVANT, HANTS.

Drawing Title
PROPOSED ELEVATIONS

Client
MR & MRS HUNWICK

NP DESIGNS
Architectural Consultants
WOODSIDE HOUSE, 10B LONGWOOD AVENUE
COWPLAIN,
WATERLOOVILLE, HAMPSHIRE. PO8 8HX
TEL: 023 9226 8551; EMAIL: nigel@npdesigns.net

Scale 1:100

Dwg No P 183 / 6 Rev