




PERMIT

APP/10/0308

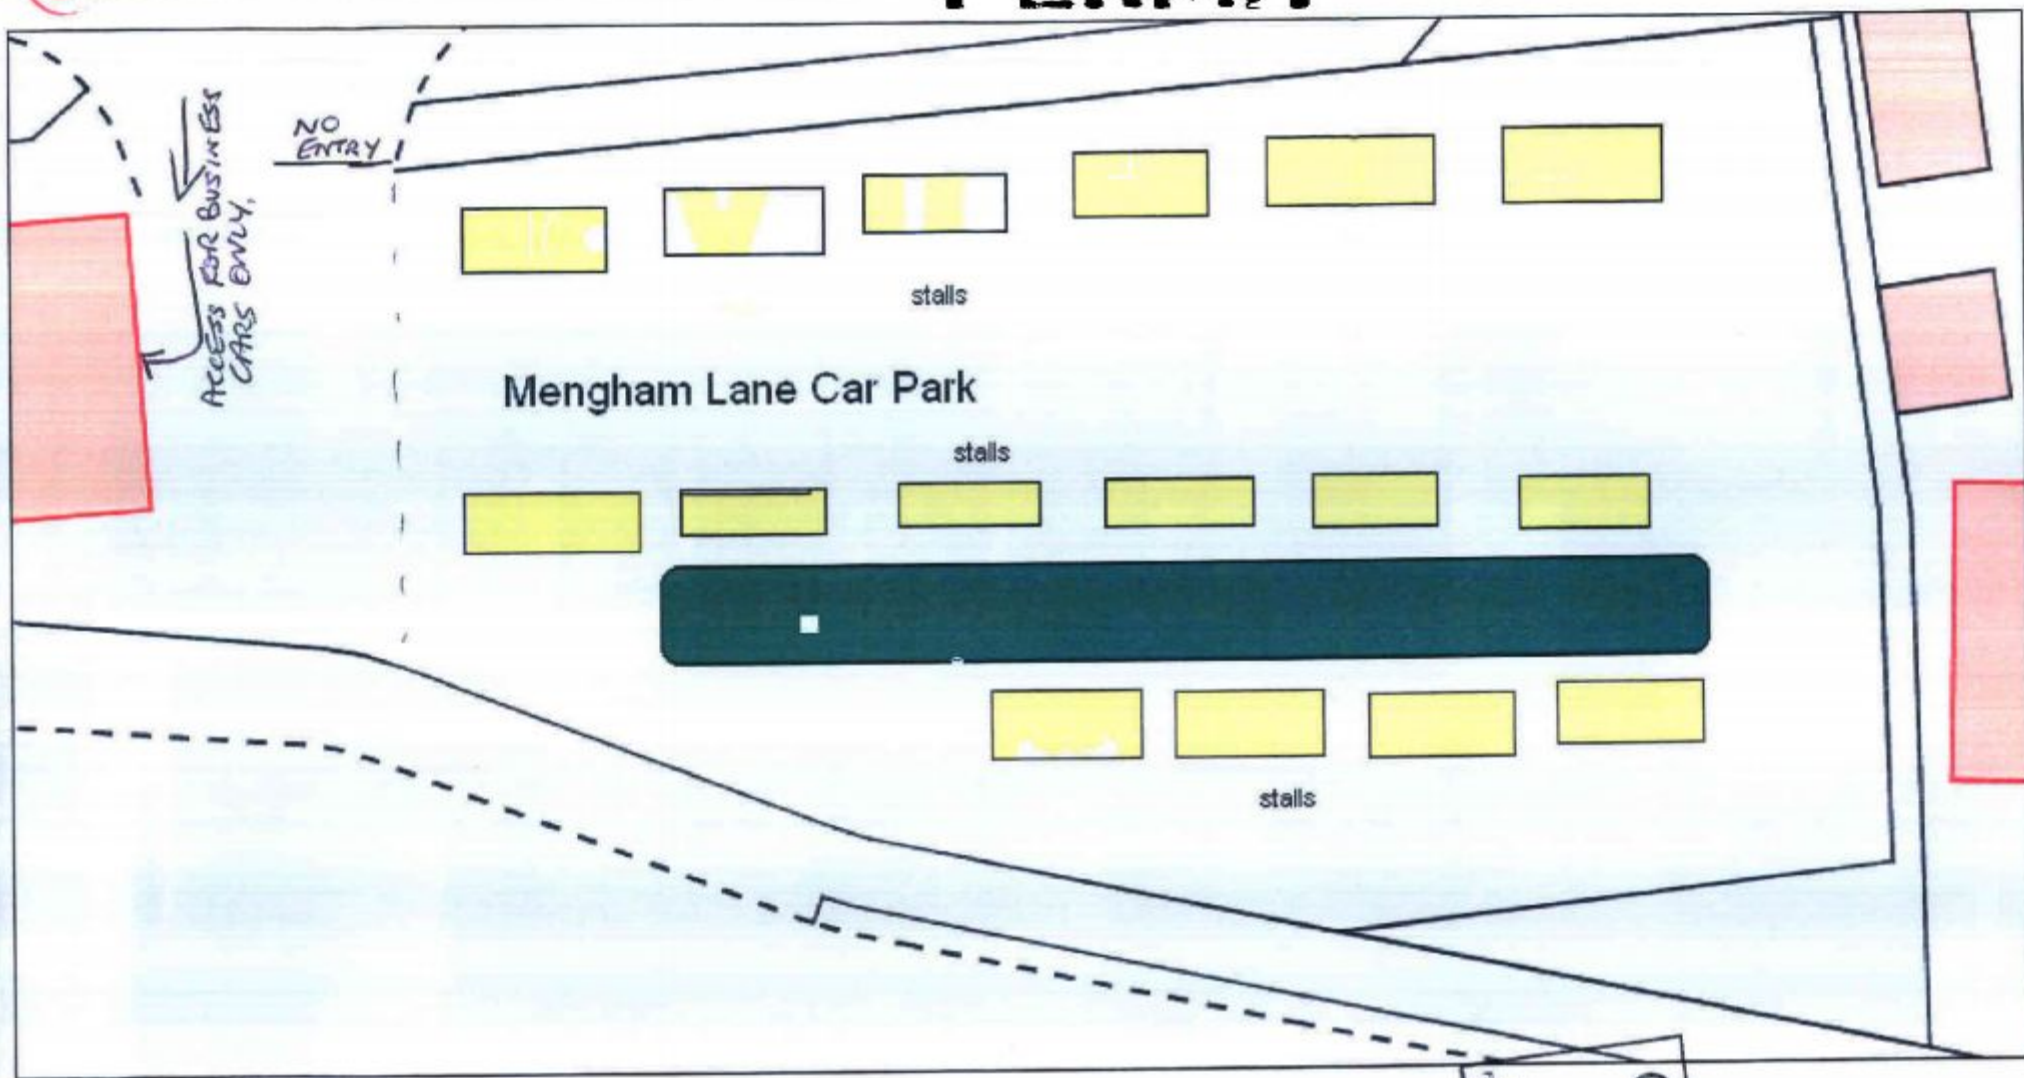

io Offices, Civic Centre Road, Havant,
mpshire PO9 2AX t: 023 9247 4174



Title:
**MENGHAM MARKET
LAYOUT**
JUNE 2010

Drawn By:

Scale:

Scale: 1:250

Drawing No:

Cleaner, Safer, More Prosperous

HAVANT BOROUGH COUNCIL
DEVELOPMENT CONTROL

21 JUN 2010

RECEIVED