PERMIT

GENIX Healthcare Ltd

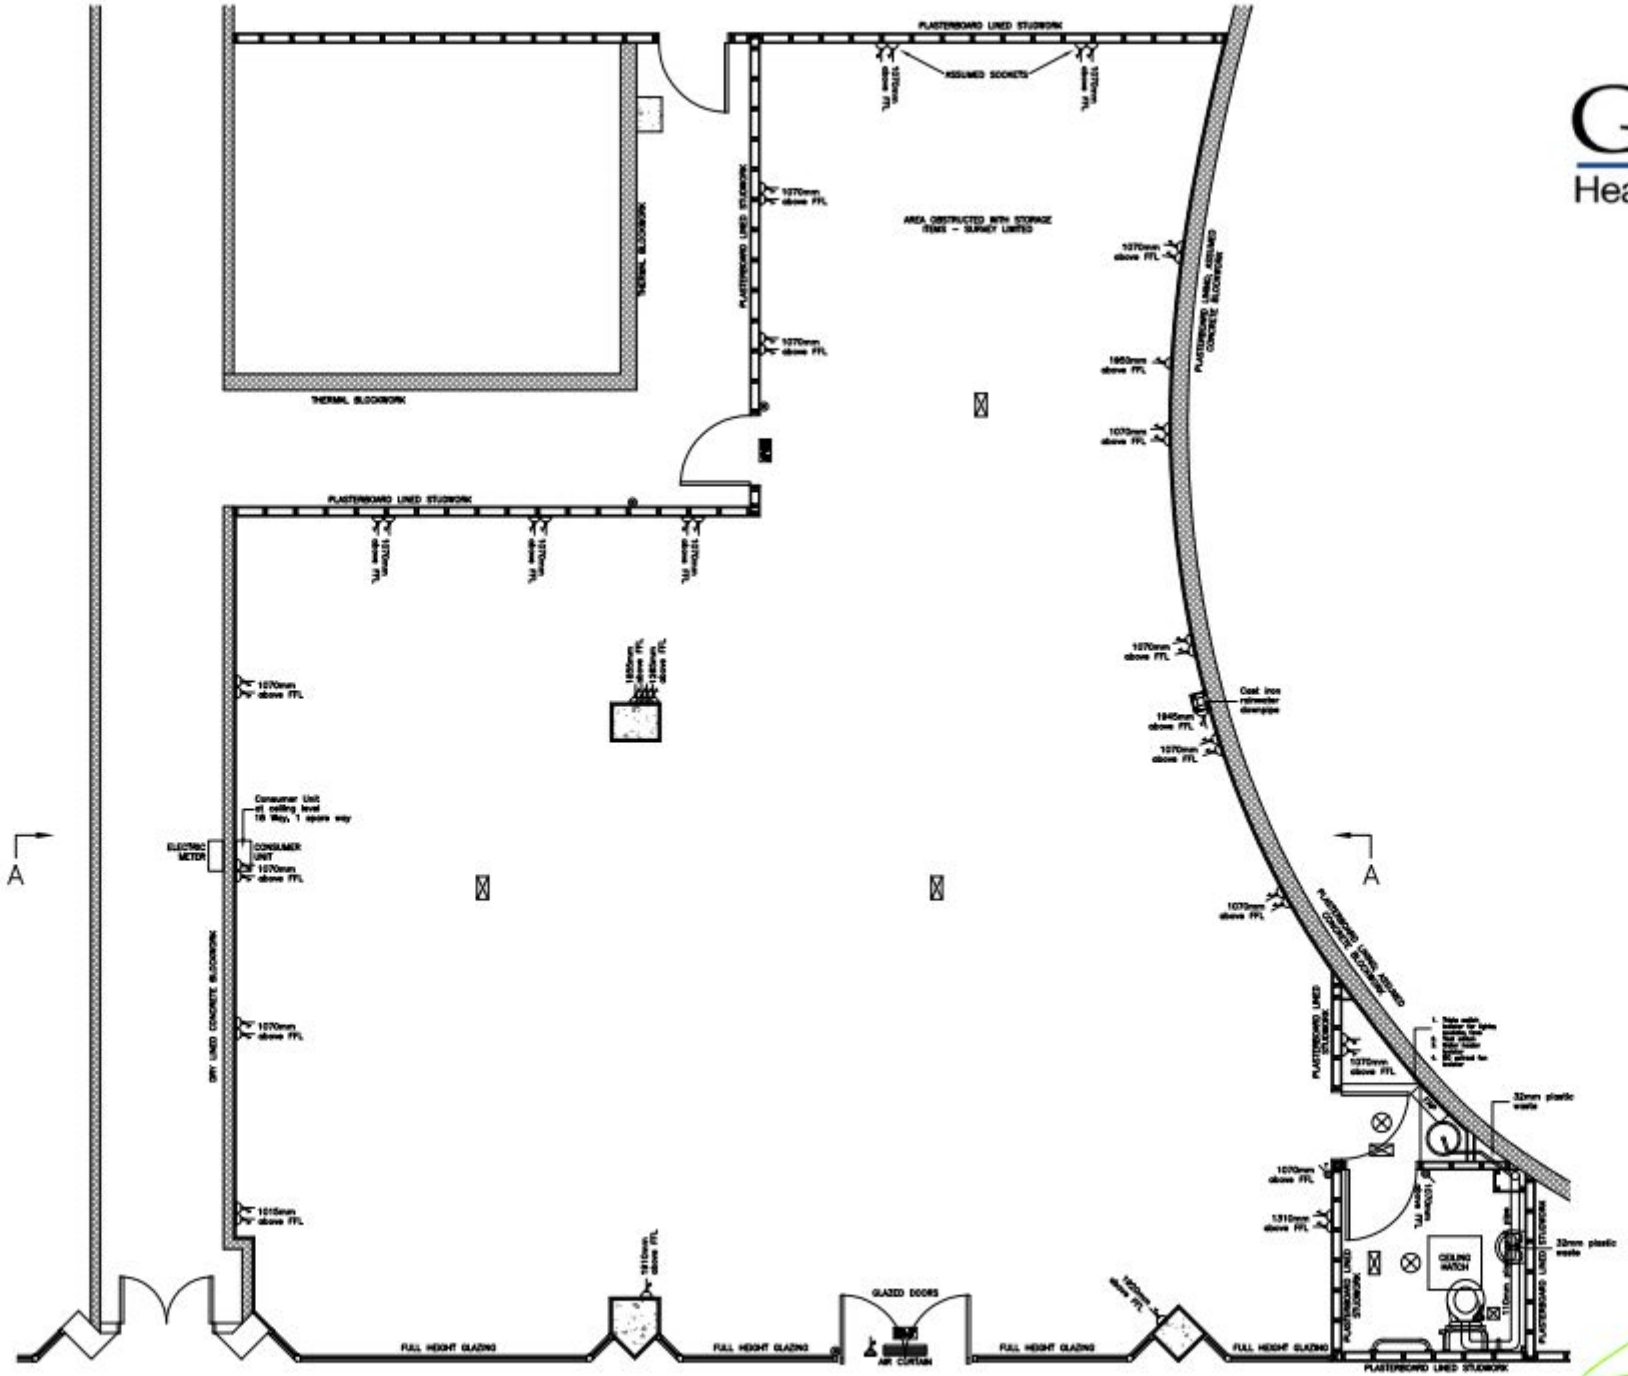

Meridian Centre, HAVANT

EXISTING GROUND FLOOR PLAN Scale 1:100

DO NOT SCALE - ALL DIMENSIONS & LEVELS TO BE CHECKED ON SITE - THIS DRAWING IS COPYRIGHT

Niemen Architects
Deck 2 The Waterscape
42 Leeds & Bradford Road
Kirkstall Leeds LS5 3EG
Tel: 0113 239 5400
Fax: 0113 239 5401
office@niemen.co.uk

niemen architects

Dwg No. 2428 - 102

www.niemen.co.uk