

APP/10/0183

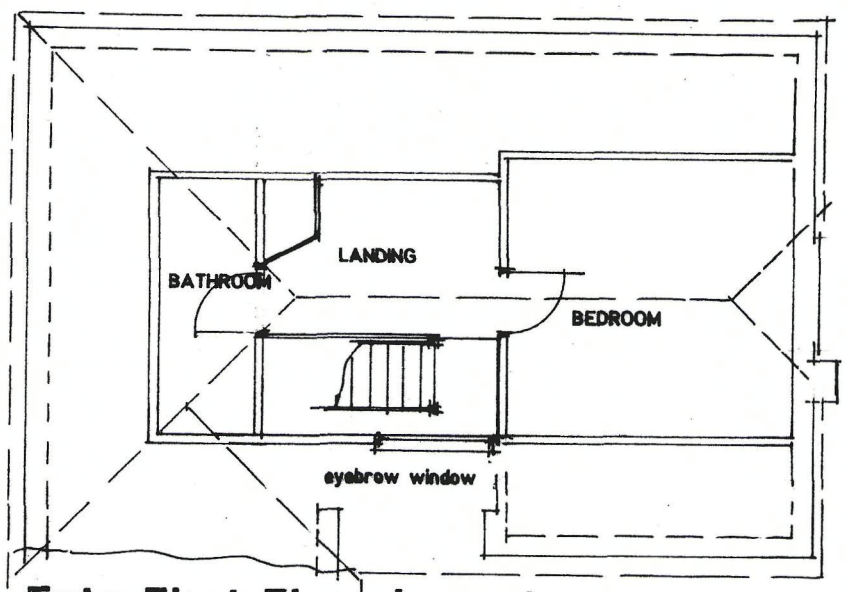


**Extg First Floor Layout.**

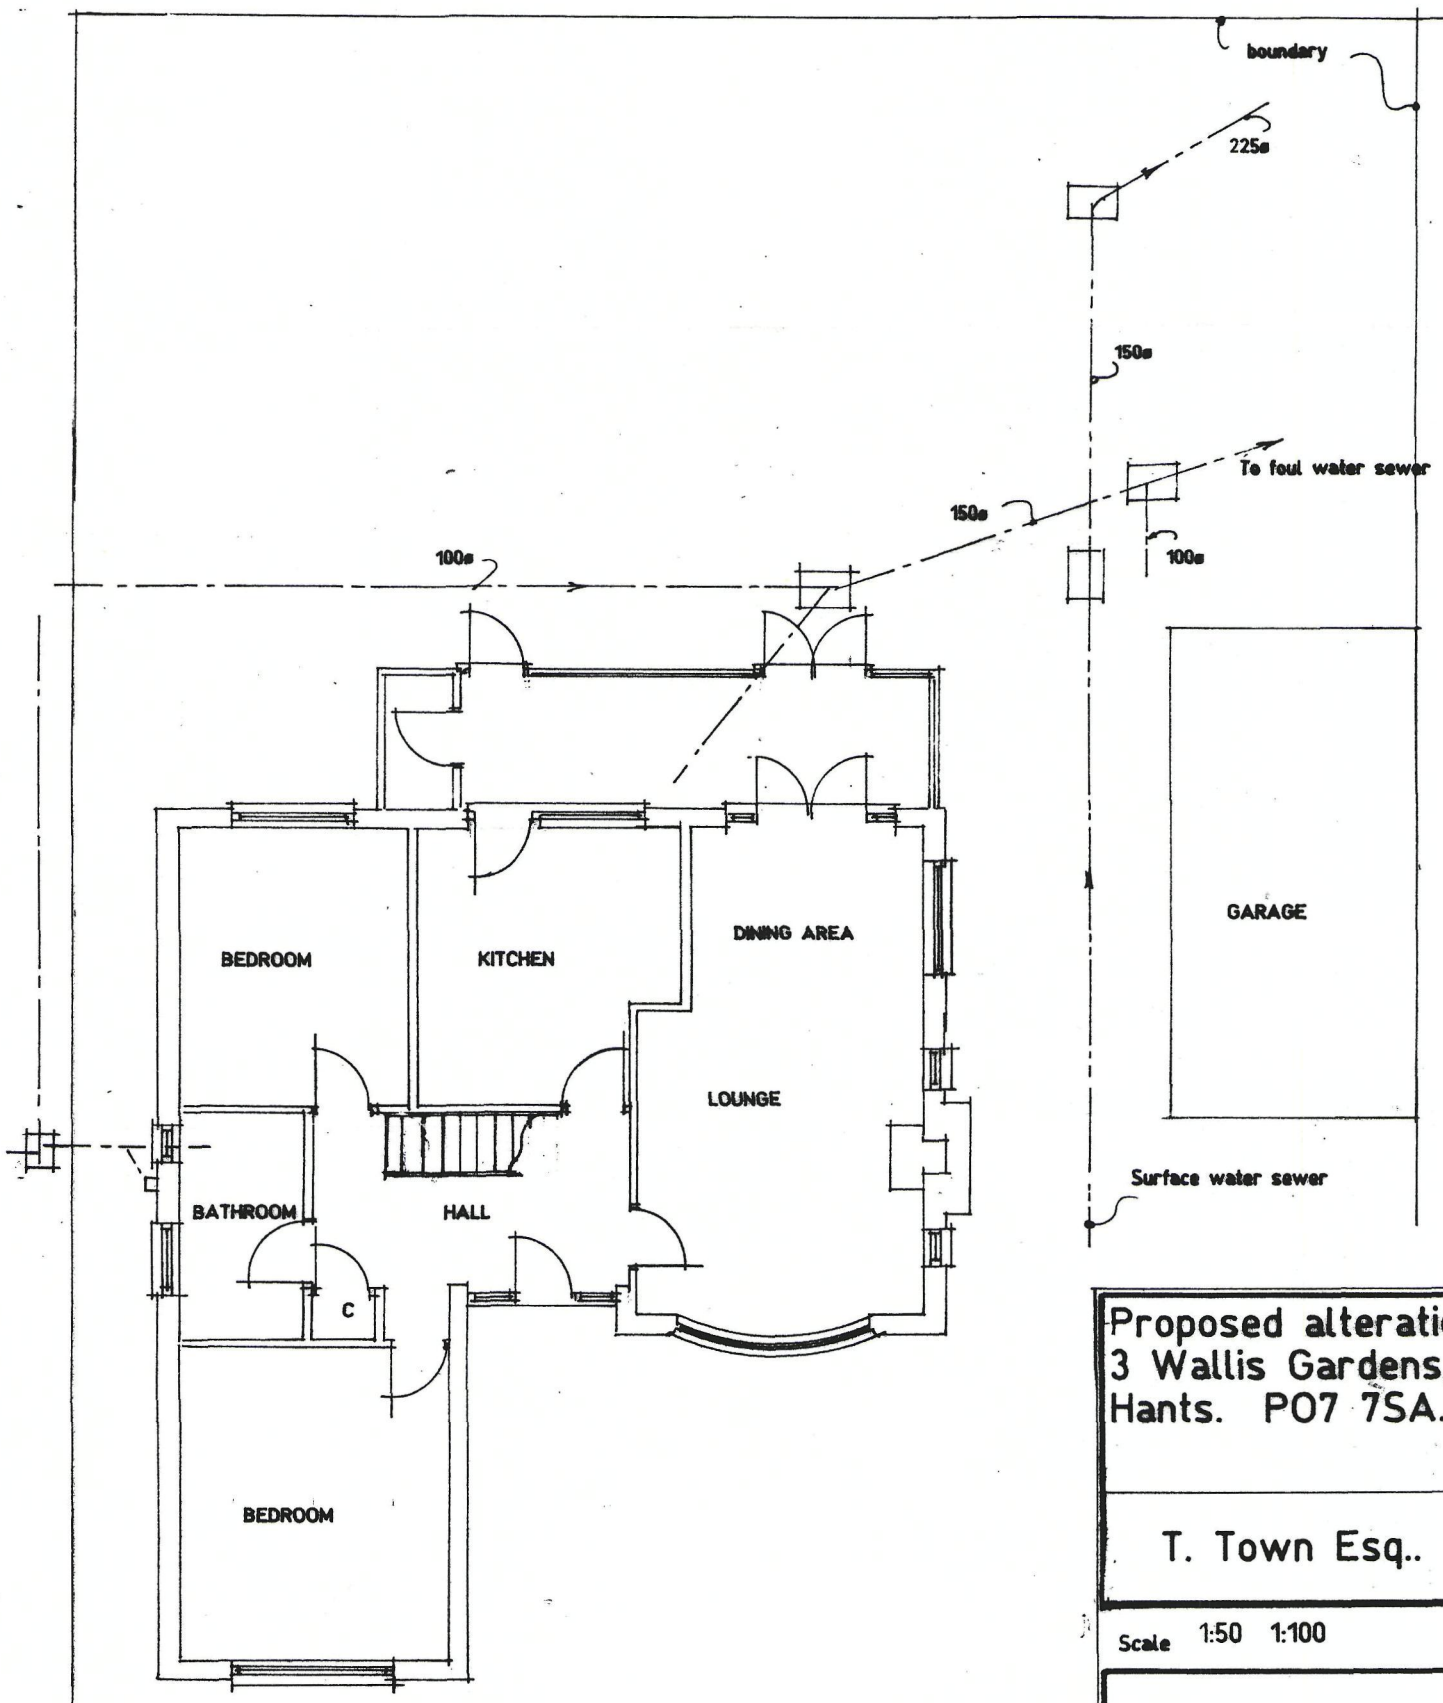


**Extg Ground Floor Layout Plan.**

HAVANT BOROUGH COUNCIL
27 MAY 2010
RECEIVED

Proposed alterations & extension at 3 Wallis Gardens, Waterlooville, Hants. PO7 7SA.

T. Town Esq..

| | |
|---|---|
| Scale 1:50 1:100 | Date April 2010 |
| A2 Drawing Number | 2 |
| Revision. | AB |

B.O.H. PERMITTED