APP / 10 / 00085

AMENDED

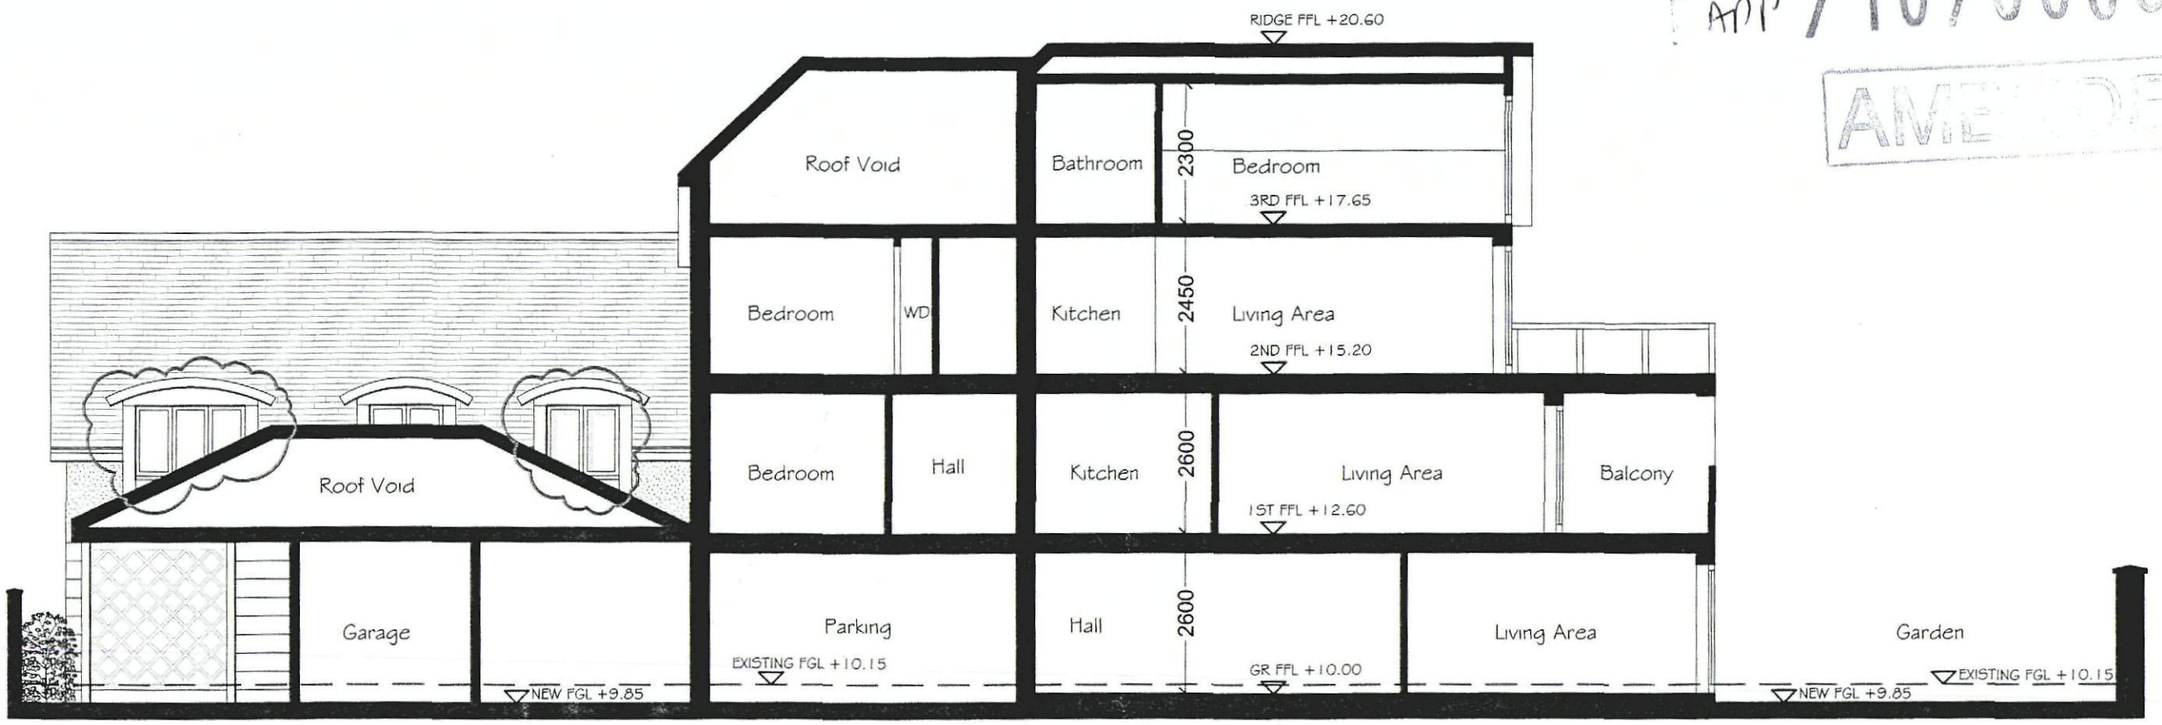


Proposed Site Section @ 1:100 Scale

B - JAT 22.07.10 Dormer Detail Modified

A - JAT 2.07.10 Scheme Revised To Planning *Department Comments*

GRAHAM ASH ARCHITECTS

CHARTERED ARCHITECTS TOWN PLANNING CONSULTANTS
18A MARKET PLACE, ROMSEY, HAMPSHIRE. SO51 8NA.
TELEPHONE 01794 518706 FAX 01794 511034
EMAIL: ASHPLAN@AOL.COM
WEBSITE: WWW.GrahamAshArchitects.com

CLIENT: **Mr K Boothroyd**

PROJECT: **Hayling Bay Hotel**
**50 Webb Lane**
**Hayling Island**

TITLE: **Proposed Section**

| DESIGNED BY | DATE | DRWN / DTALD BY: |
|---|---|---|
| GAA | 30/7/09 | JAT |
| SCALE | PLOTTED | REV. |
| 1:100 | 22/7/10 | B |

PURPOSE OF ISSUE:

☐ *information* ☑ *approval* ☐ *tender* ☐ *construction*

DWG. NO.

**03:034:27**