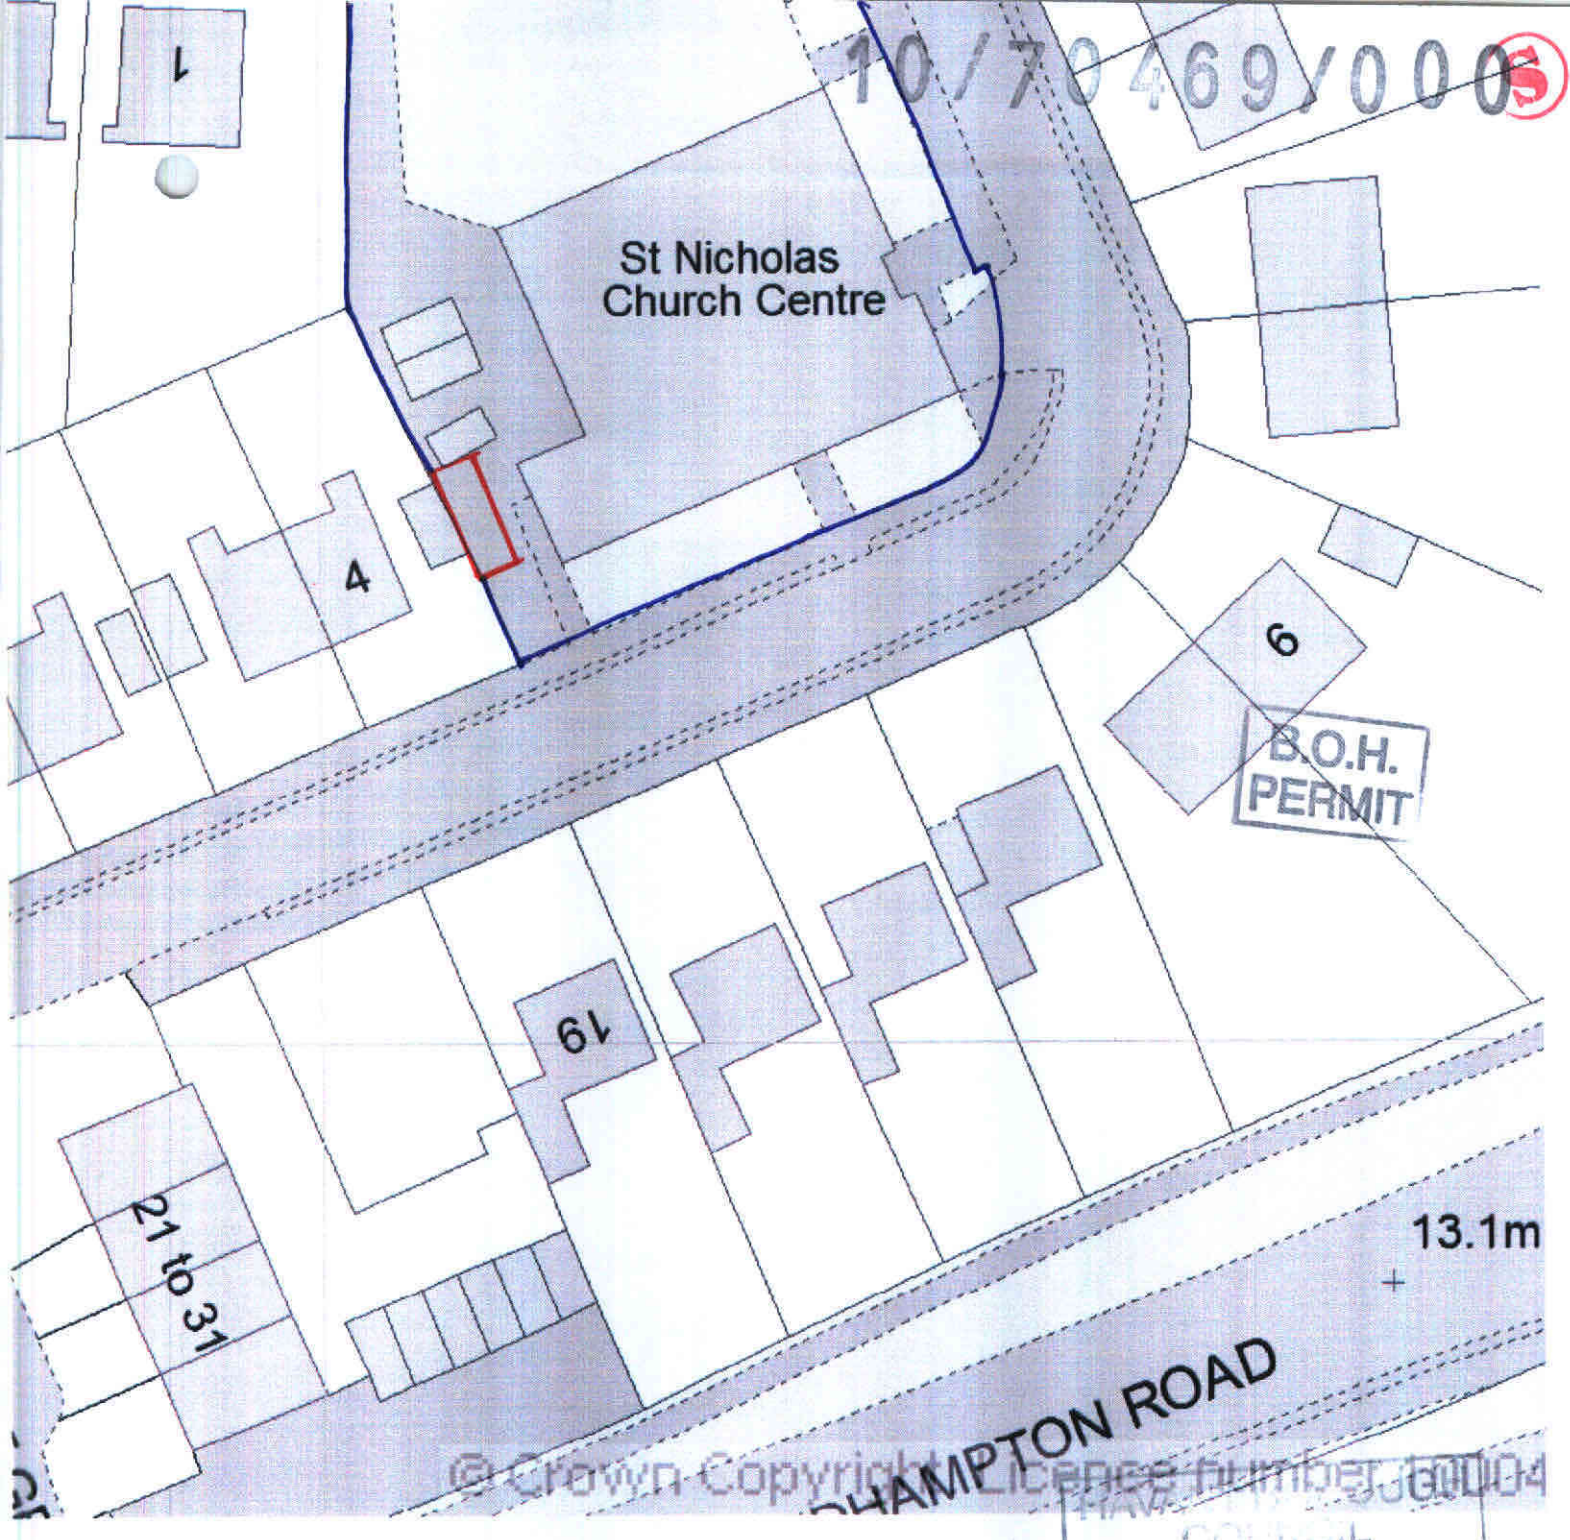

COUNCIL
19 FEB 2010
RECEIVED

Supplied by Streetwise Maps Ltd
www.streetwise-maps.com

Project: Store at St Nicholas Church Centre, 2 Belmont Grove, Bedhampton, PO9 3PU

Drawing: Site Plan

Revision:

Date: Feb 2010

Scale: 1:500

pdr planning development regeneration
24 Lodge Road,
Havant,
Hampshire,
P09 3LL.
Tel/Fax 023 9247 5375.

© Crown copyright 2007. All rights reserved. Licence number 100046335.