


02/6077/000

ALL BARWORKS BY CUSTOMER

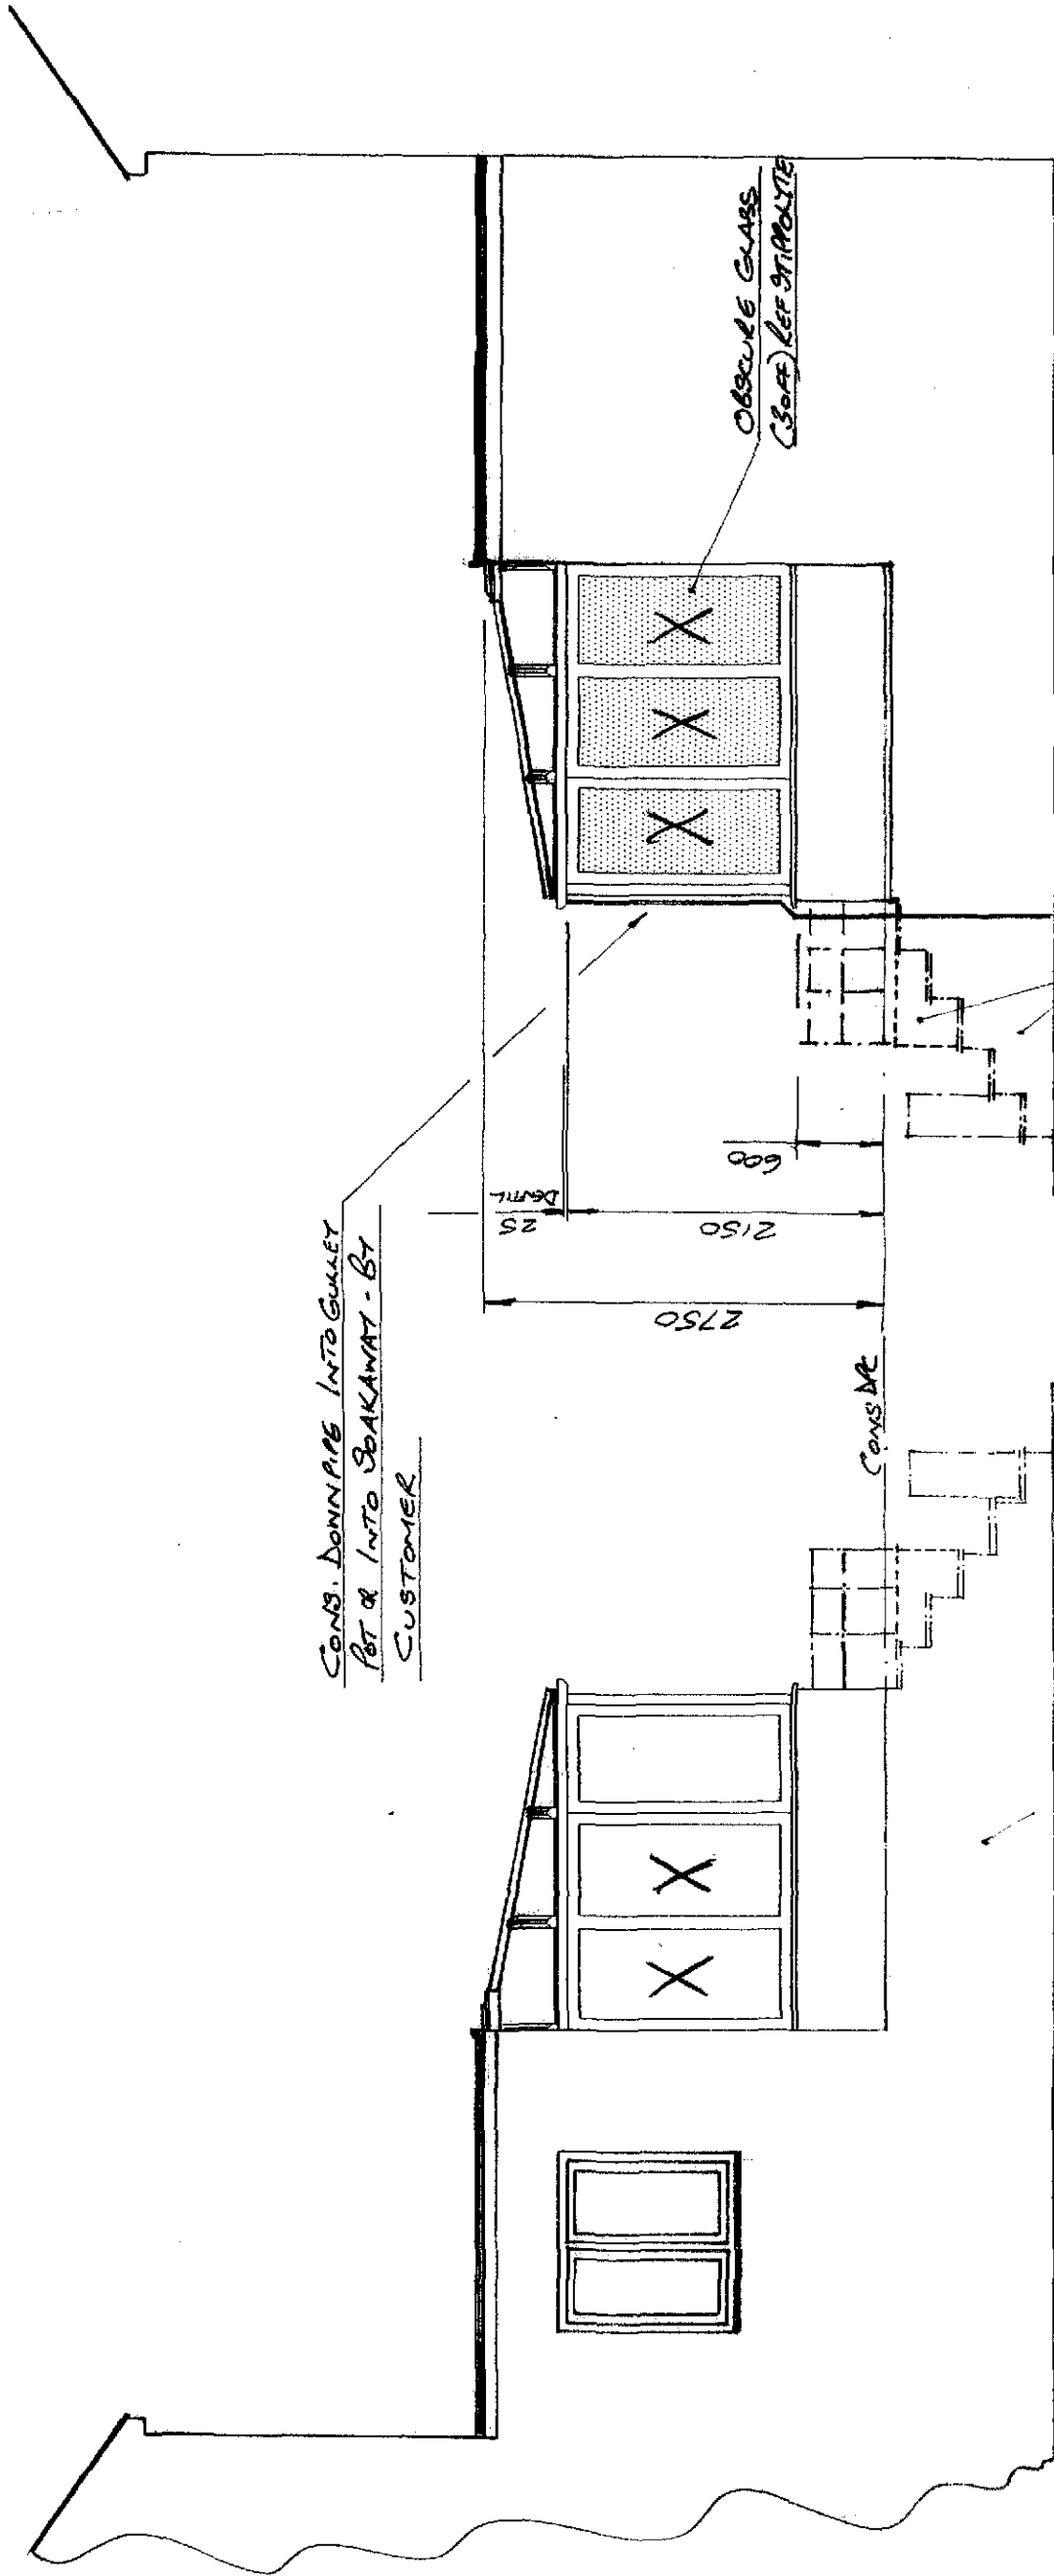

EXISTING STEPS REMOVED/MODIFIED TO INCLUDE LANDING & BALUSTRADE - ALL WORK UNDERTAKEN BY CUSTOMER

EXISTING GLASS FINISH ROUGH CAST RENDER

Scale..	1:50	Drawn..	OER
Date..	10-12-01	Supervisor..	<i>[Signature]</i>

Unit Elevation:
SIDE ELEVATIONS.

Property Elevation:
SIDE

Drawing No.
099/09661

Date
18.12.01

Customers Signature
[Signature]